

Colorado 150 Pedestrian Walkway

Presentation for CBAC

June 26th, 2025

Studio Gang

Agenda

- 01** Summary of Design
- 02** Materials & Maintenance
- 03** Approach to Accessibility
- 04** Experience Below the Walkway
- 05** At-Grade Strategies



Summary of Design

Celebrating Colorado

LANDSCAPE



TERRAIN

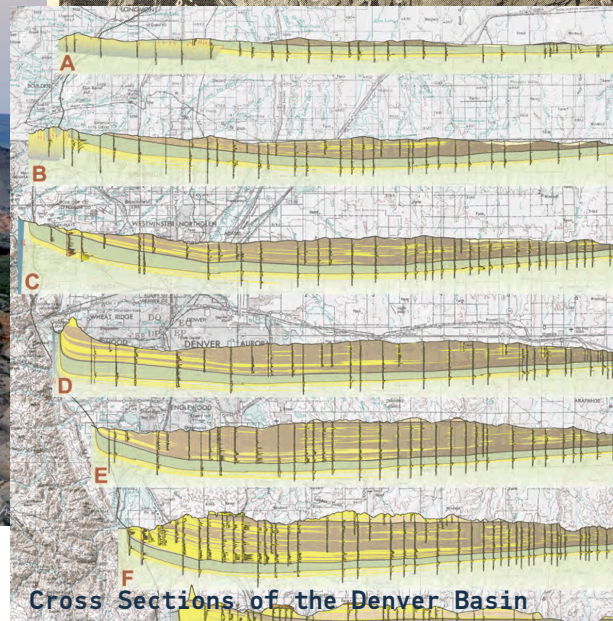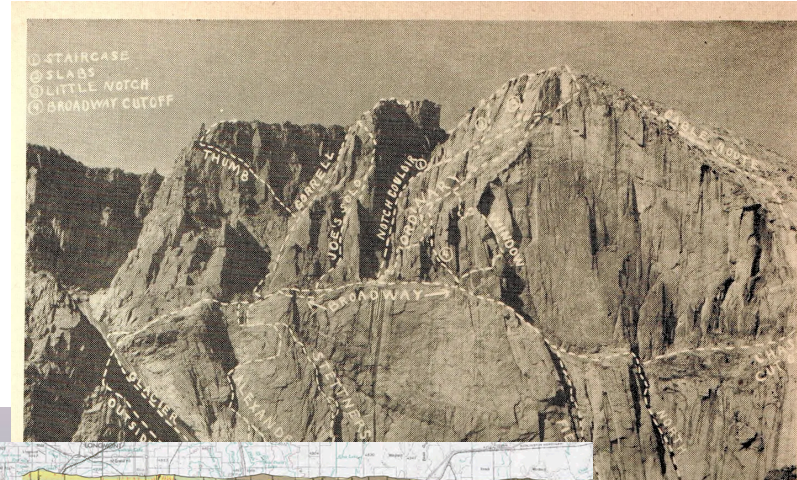

Cross Sections of the Denver Basin

INDUSTRY




Twentieth St Viaduct along Platte River




Fort Morgan Railroad Bridge, 1930



Creating an Accessible Connection

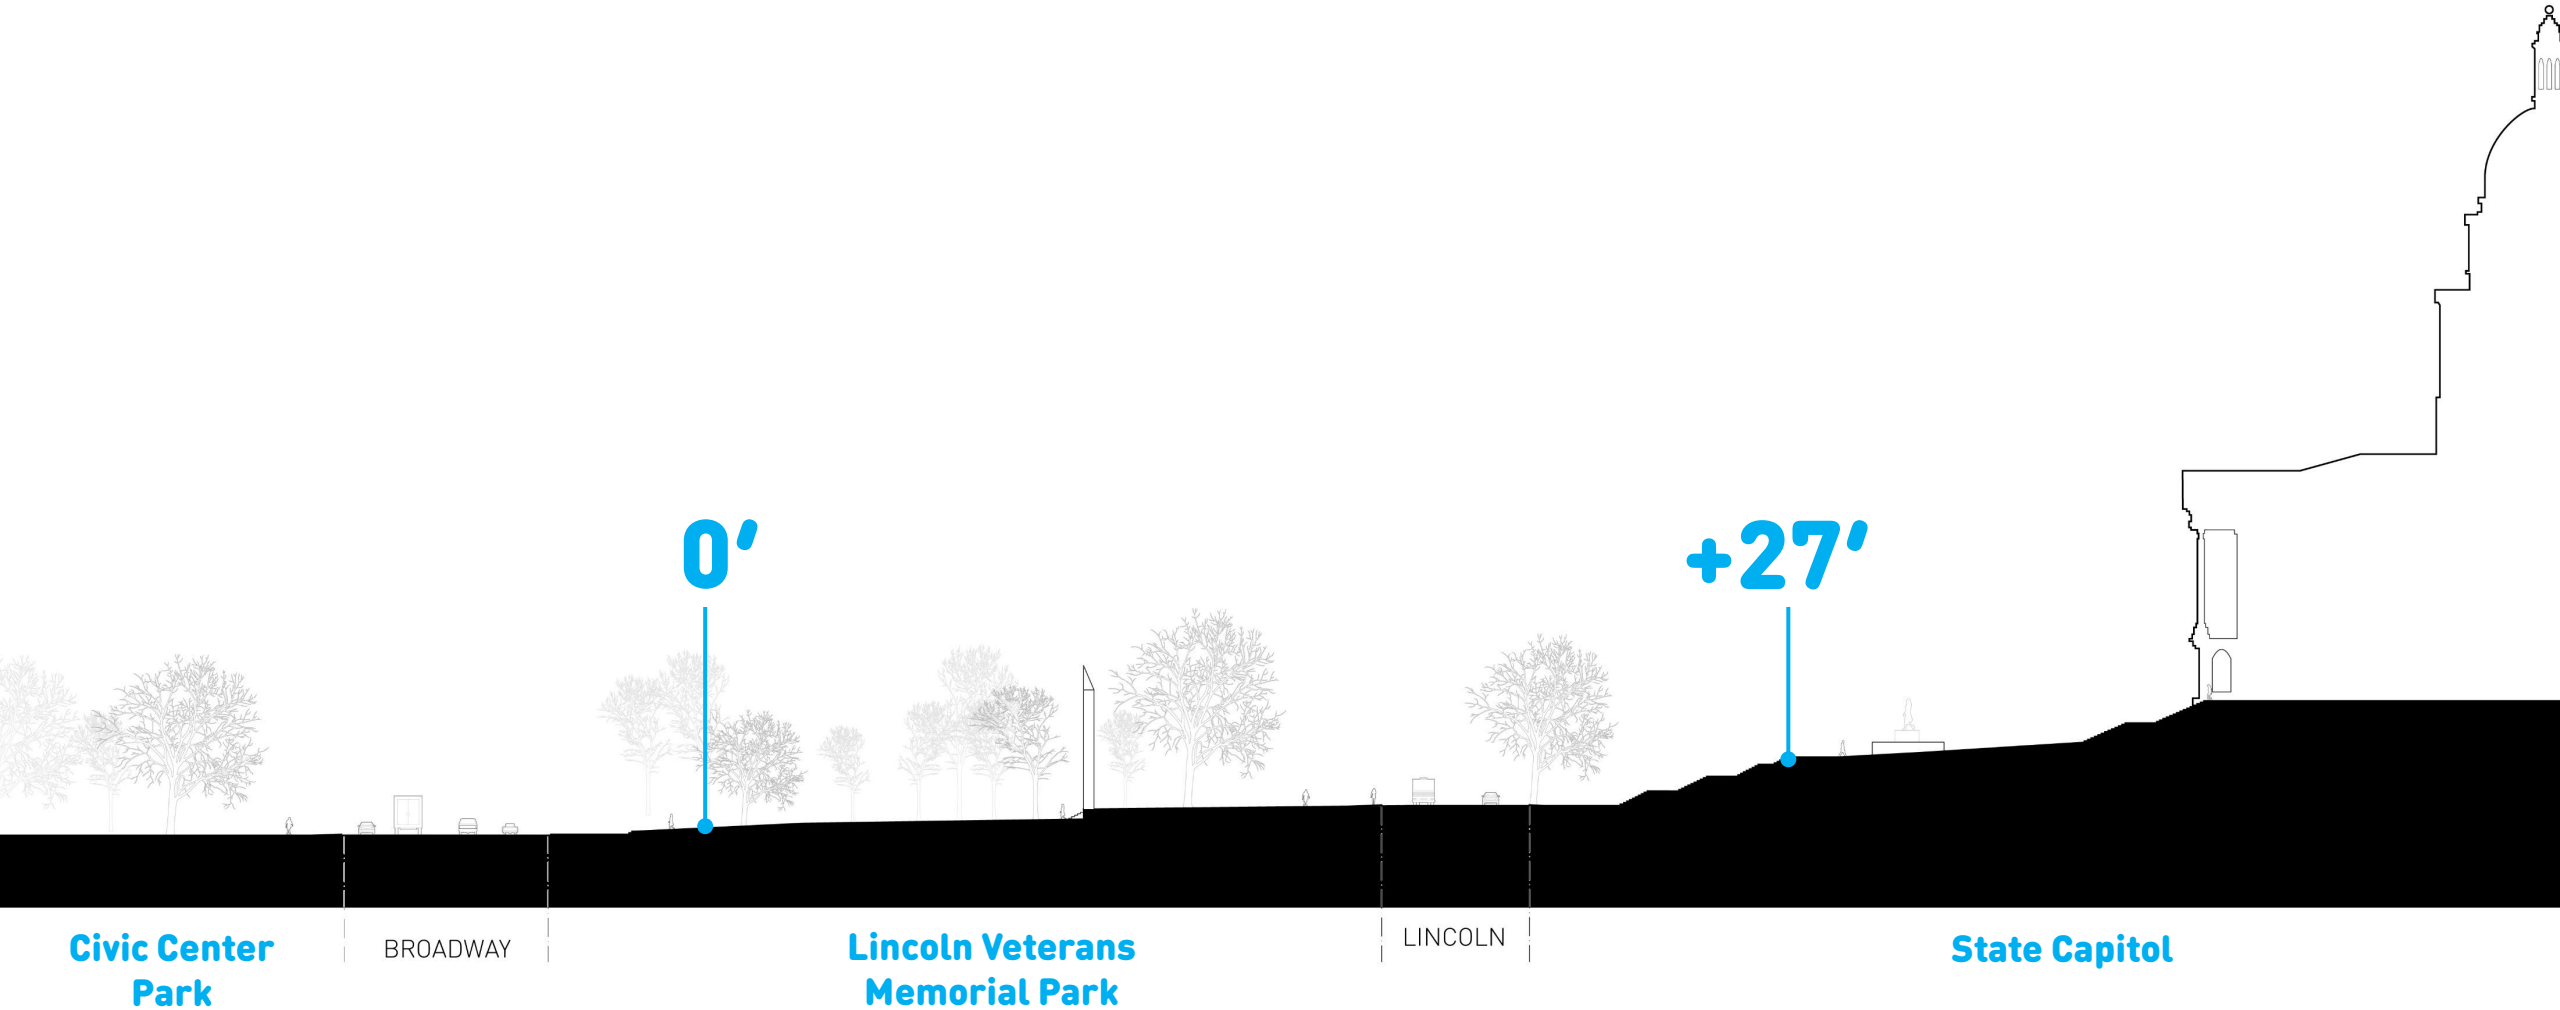

Strengthening Urban Connections

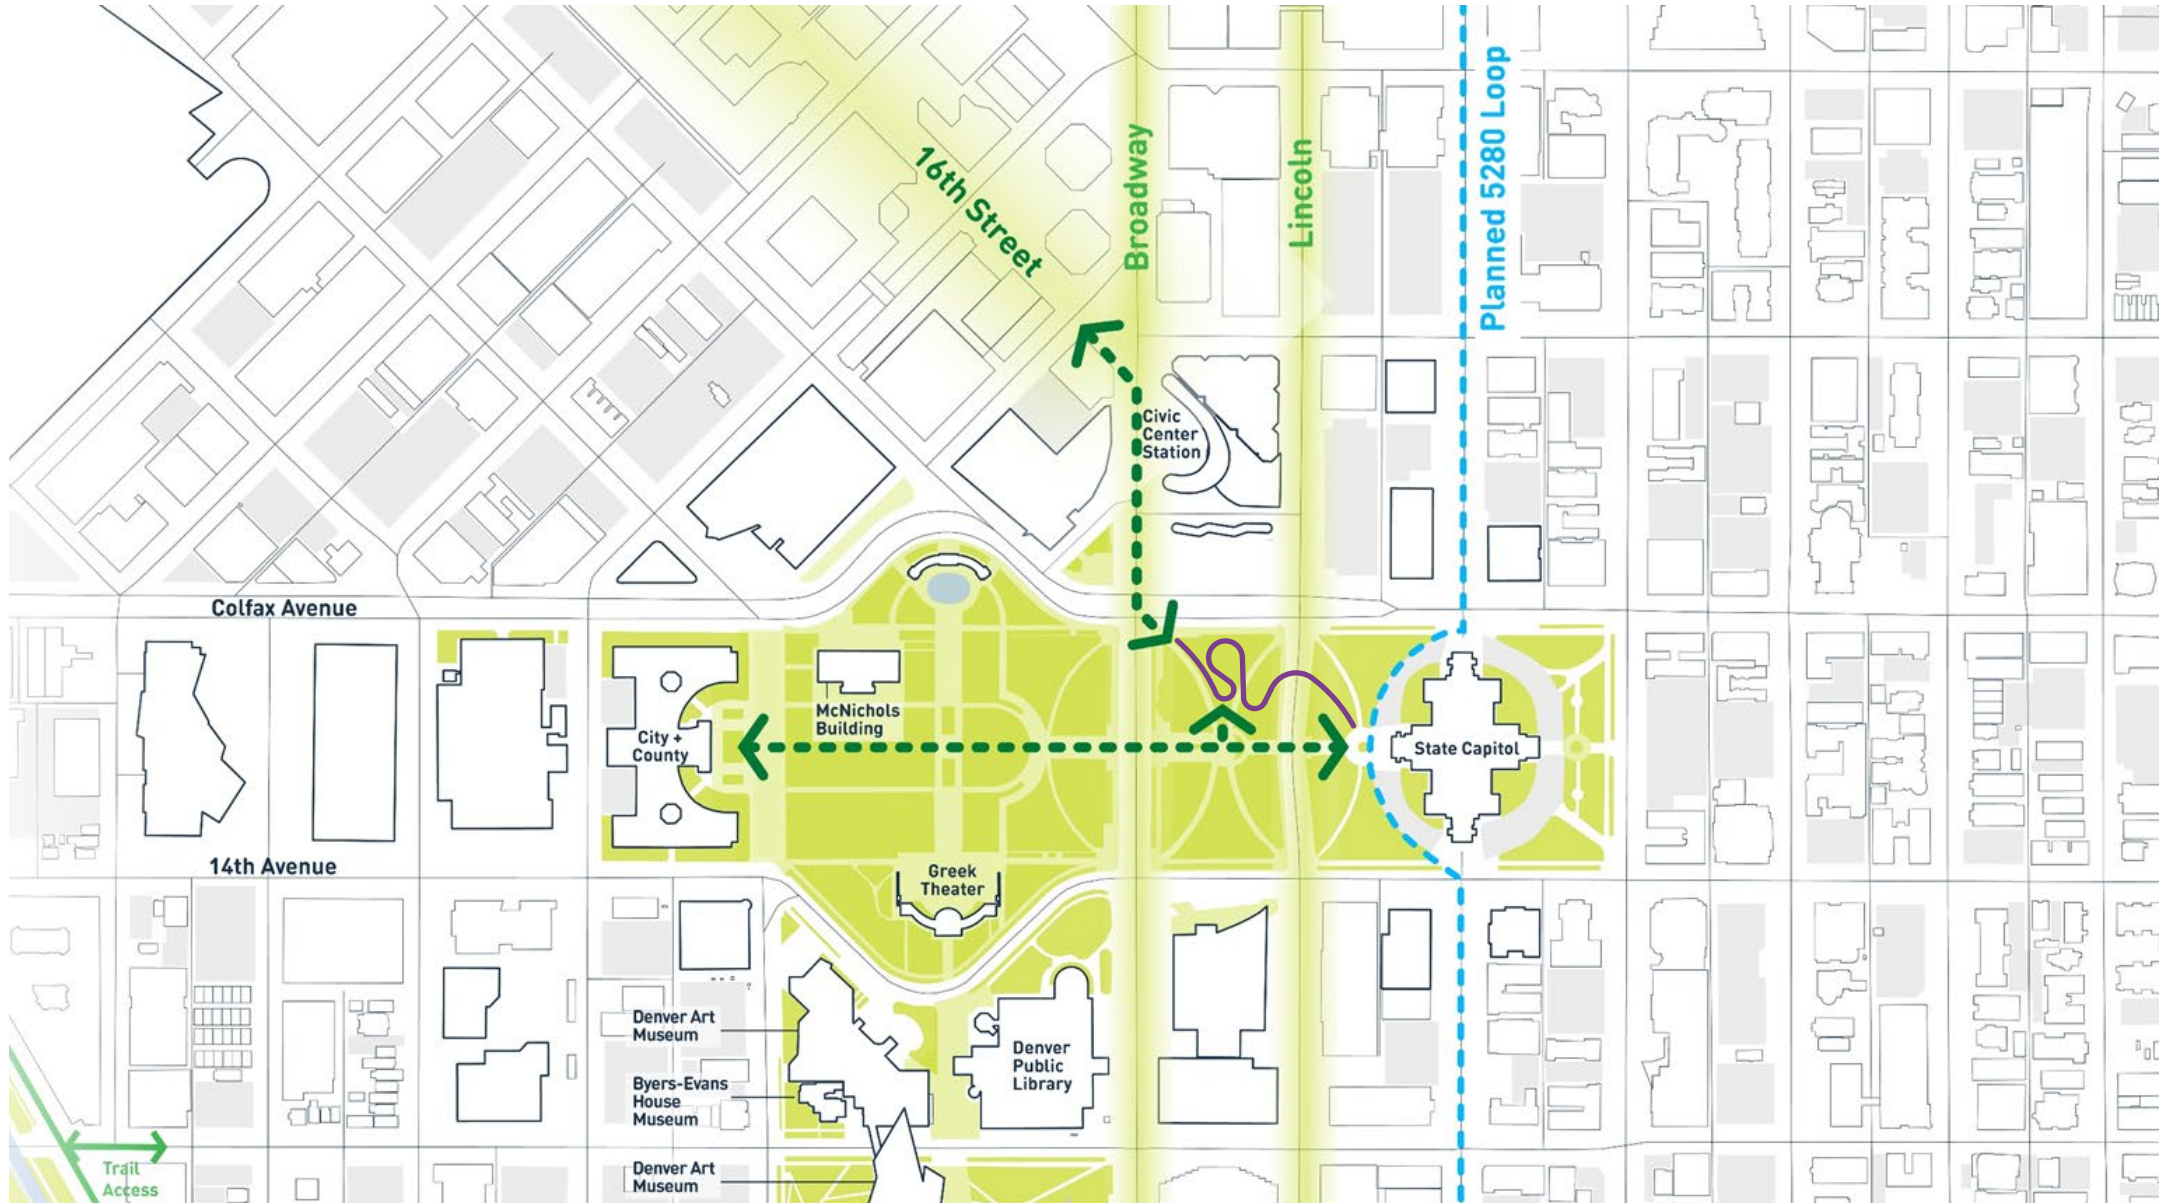


Preserving View Plane

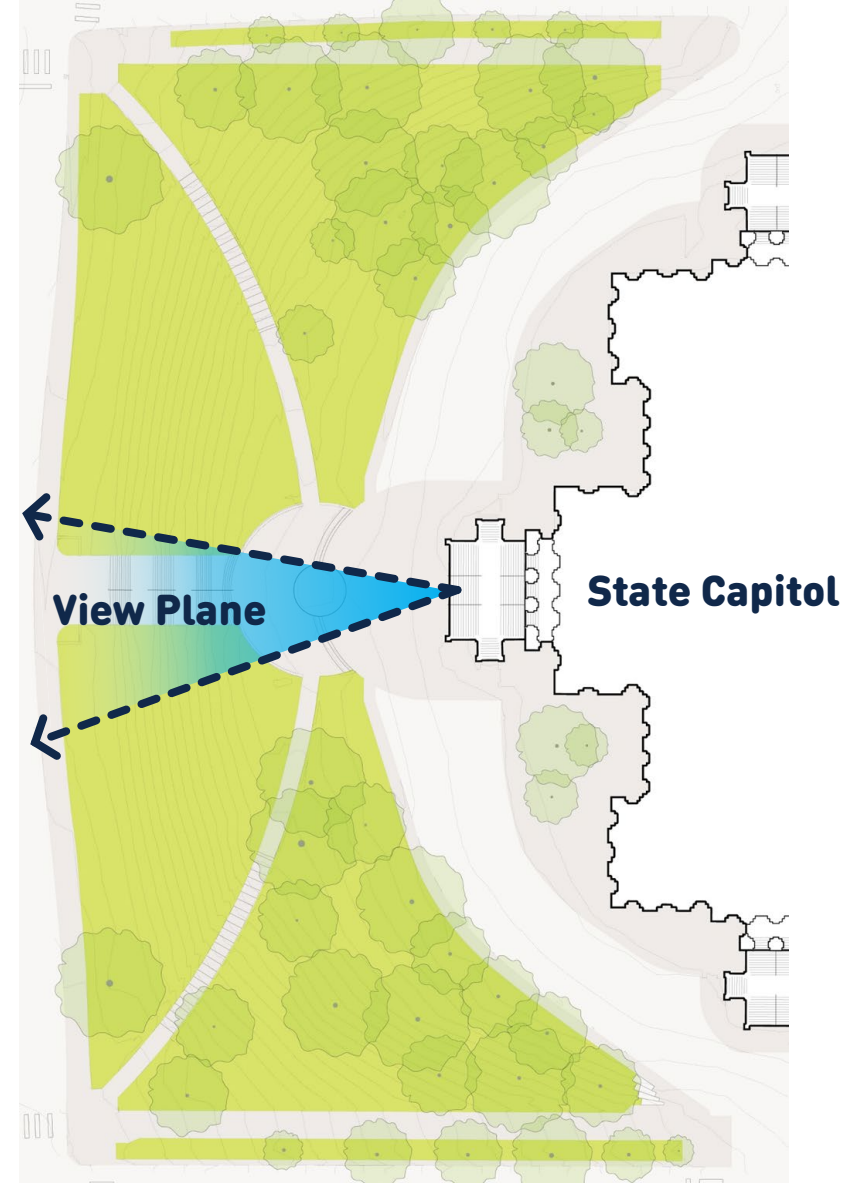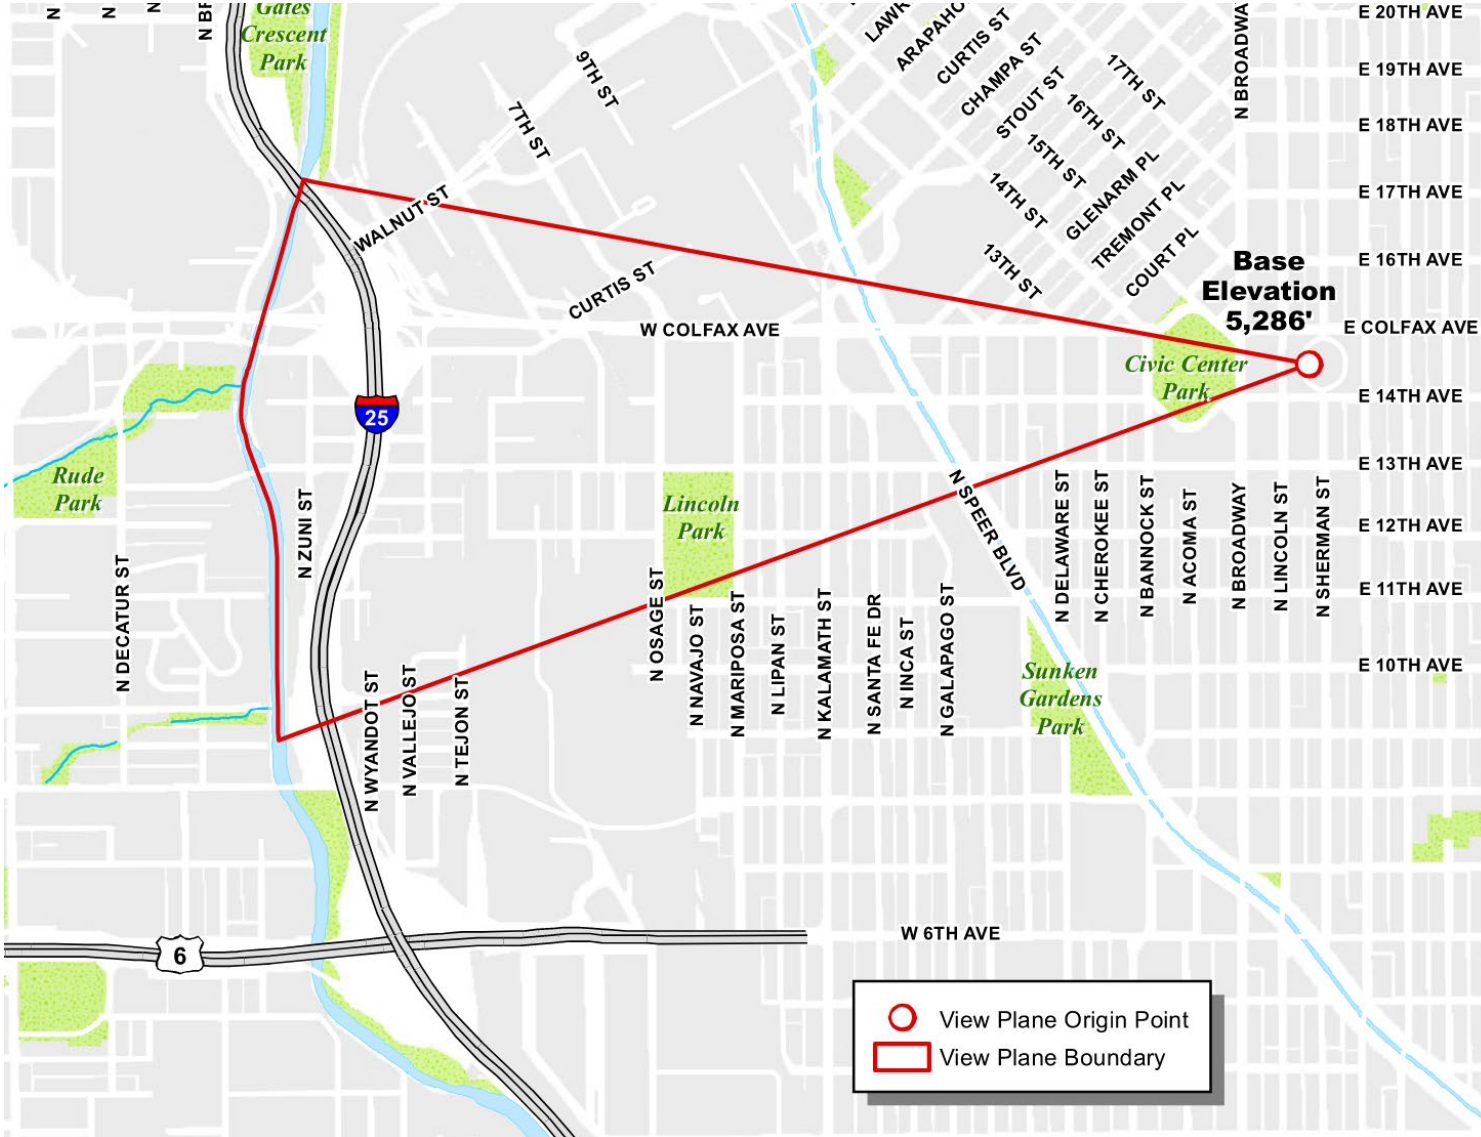


Denver Revised Municipal Code Chapter 10, Article IV - Restrictions on Structures within Areas Necessary to Preserve Mountain Views. Sec. 10-61. - State Capitol Area.


Preserving View Plane

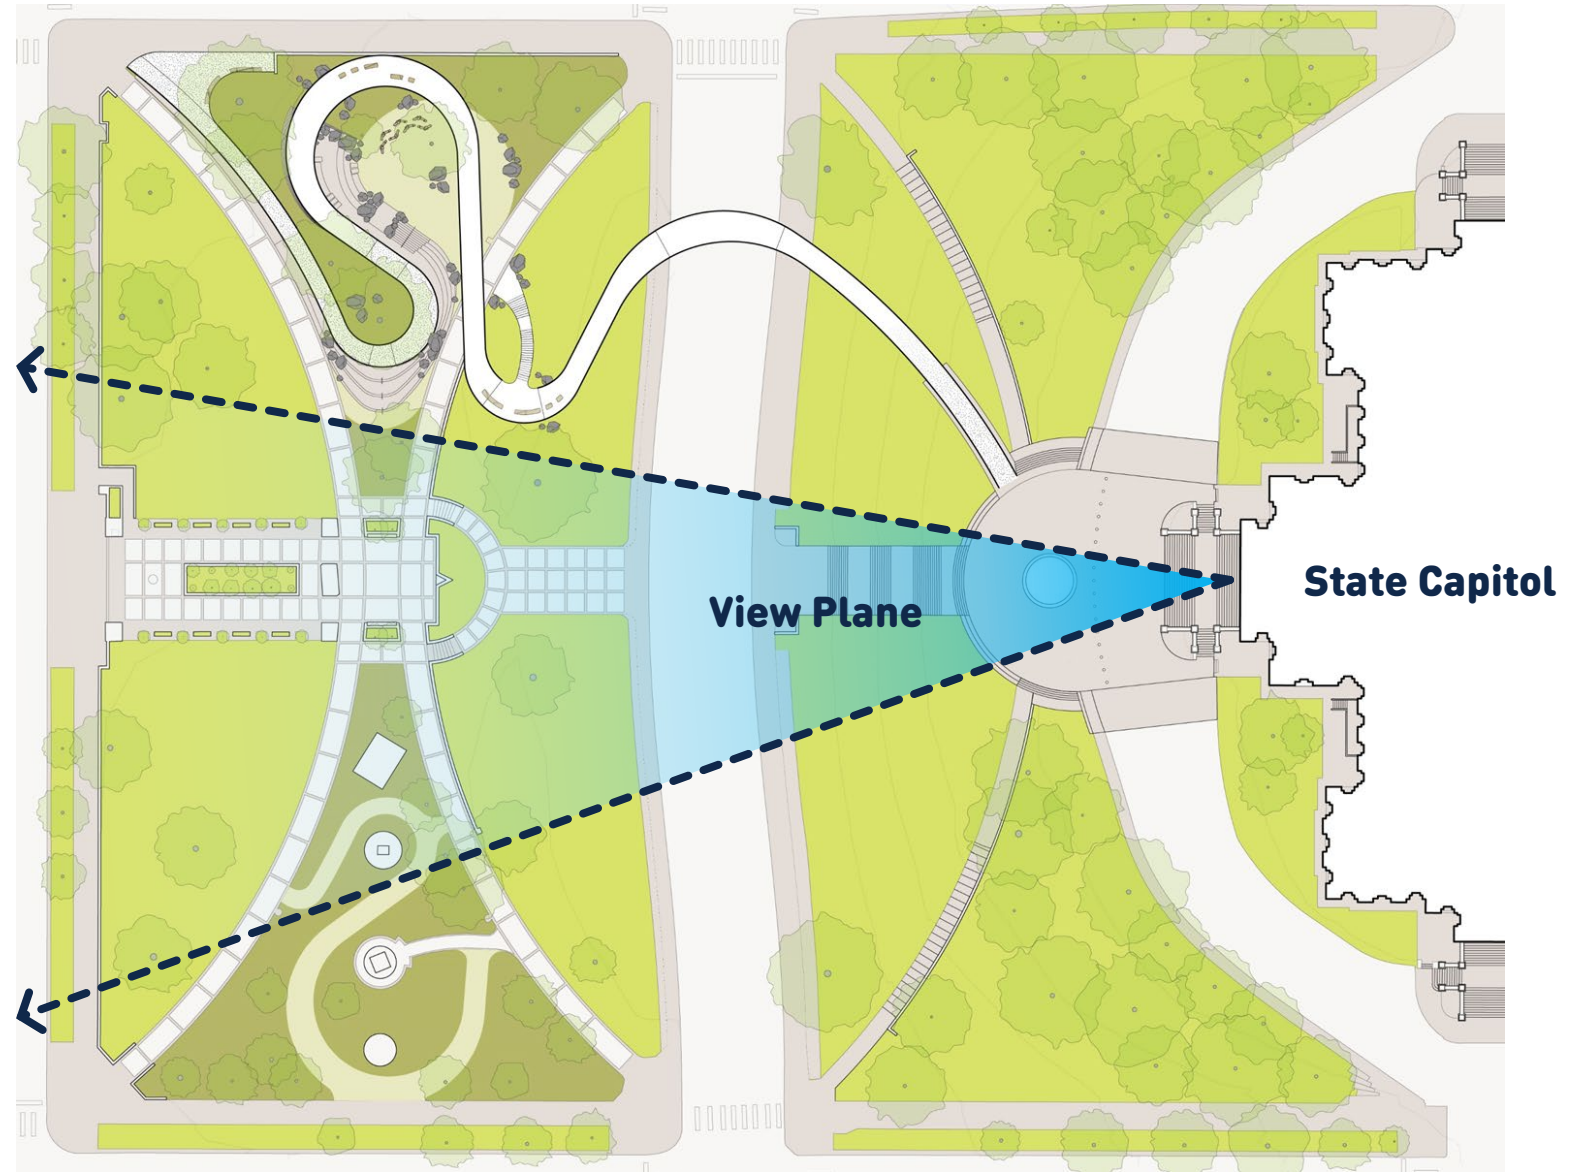

Preserving View Plane

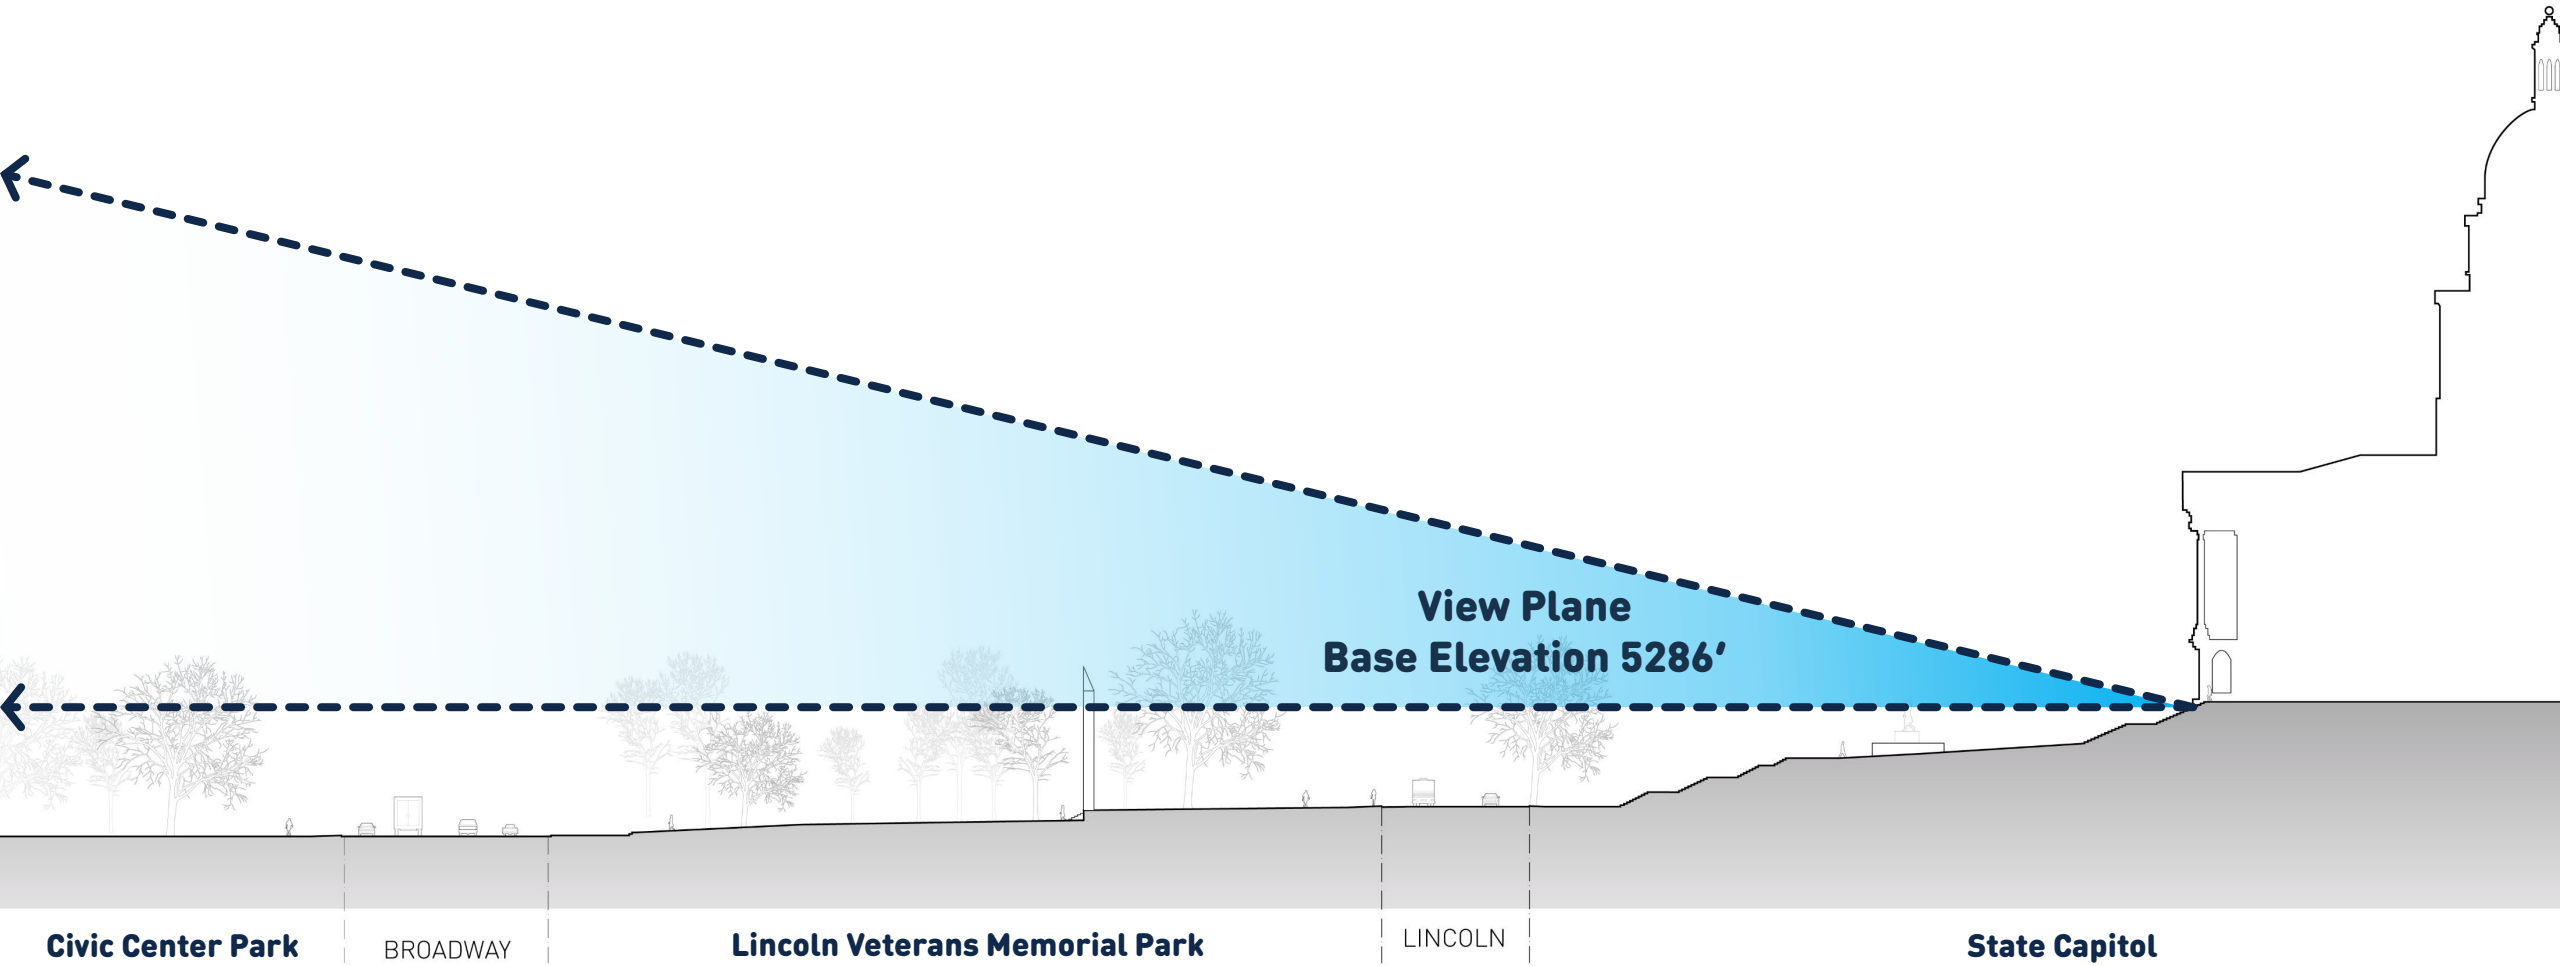

Preserving View Plane

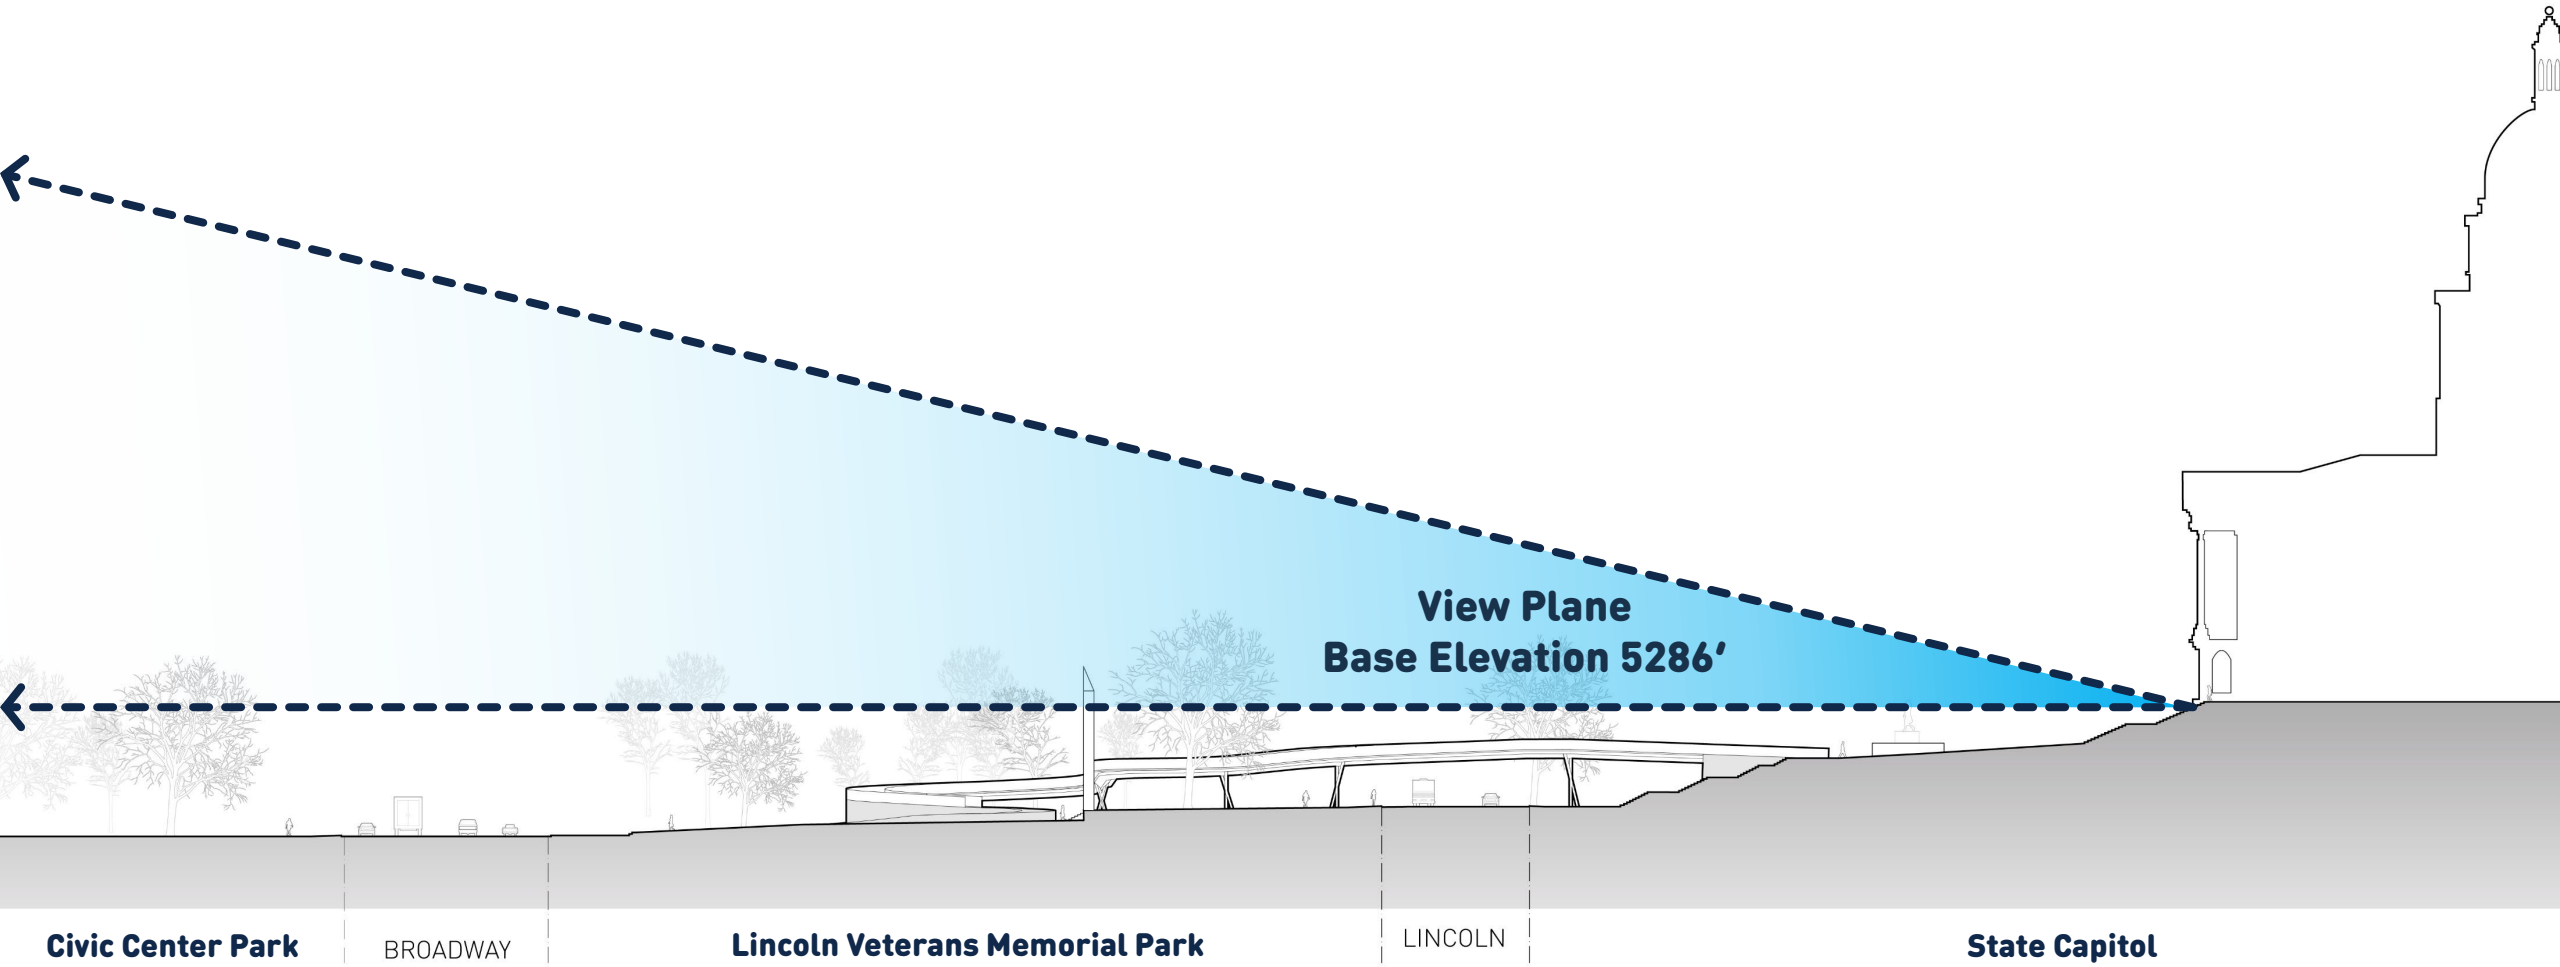

City of Art + Monuments

Towards Convention Center Sculpture Park:
Big Blue Bear
The Dancers
"Man" and "Woman"
+ more...

Colorado
Panorama

Ensign
Fountain

East 2 West
Source Point

Building
Blocks

Elk Group and
Buffalo

Pioneer
Monument
(removed)

Gang of 19
Memorial

Joe Martinez
(to move)

150 Monument
to Colorado

Armenian
Genocide Memorial

Monument Walk
(CLR)

Closing Era

Sadie
Likens

Veterans
Memorial

Liberty
Bell

General
Rose

Art & Monument
Walk (new)

Justice for All

On the
War Trail

The Trapper

Gang of 19 Plaza (new)

The Yearling

At the Library

The Prospector

For
Jennifer

Big Sweep

Wheel

Scottish Angus
Cow + Calf

Bison
Sculpture

Taking the
Heat

0' 200' 400' 800'

Canopy Walk



Railing



2D infill in structural railing, as a single module or cluster

Decking

Integrated into walkway deck


At-Grade

Freestanding, experienced from walkway

Freestanding, experienced at grade

Lighting integrated into walkway seating, decking, or as an interactive feature

Integrated Lighting, Audio, etc.


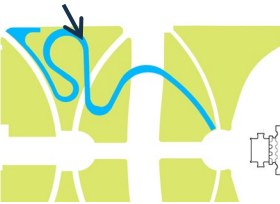


Materials & Maintenance

Durable
Materials



Garden of the Gods Park, Colorado

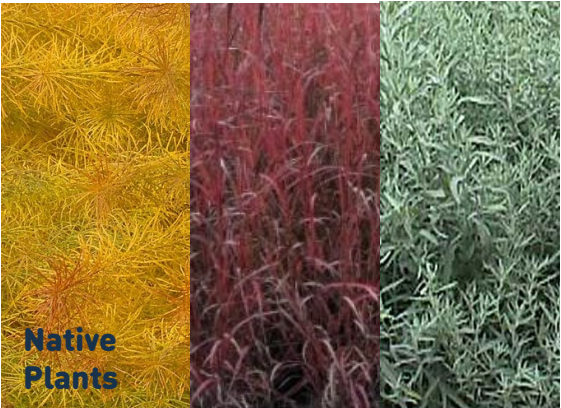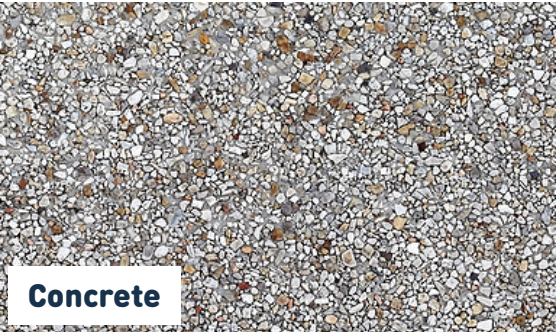


Overall
View




Approach to Accessibility

Elevation Change

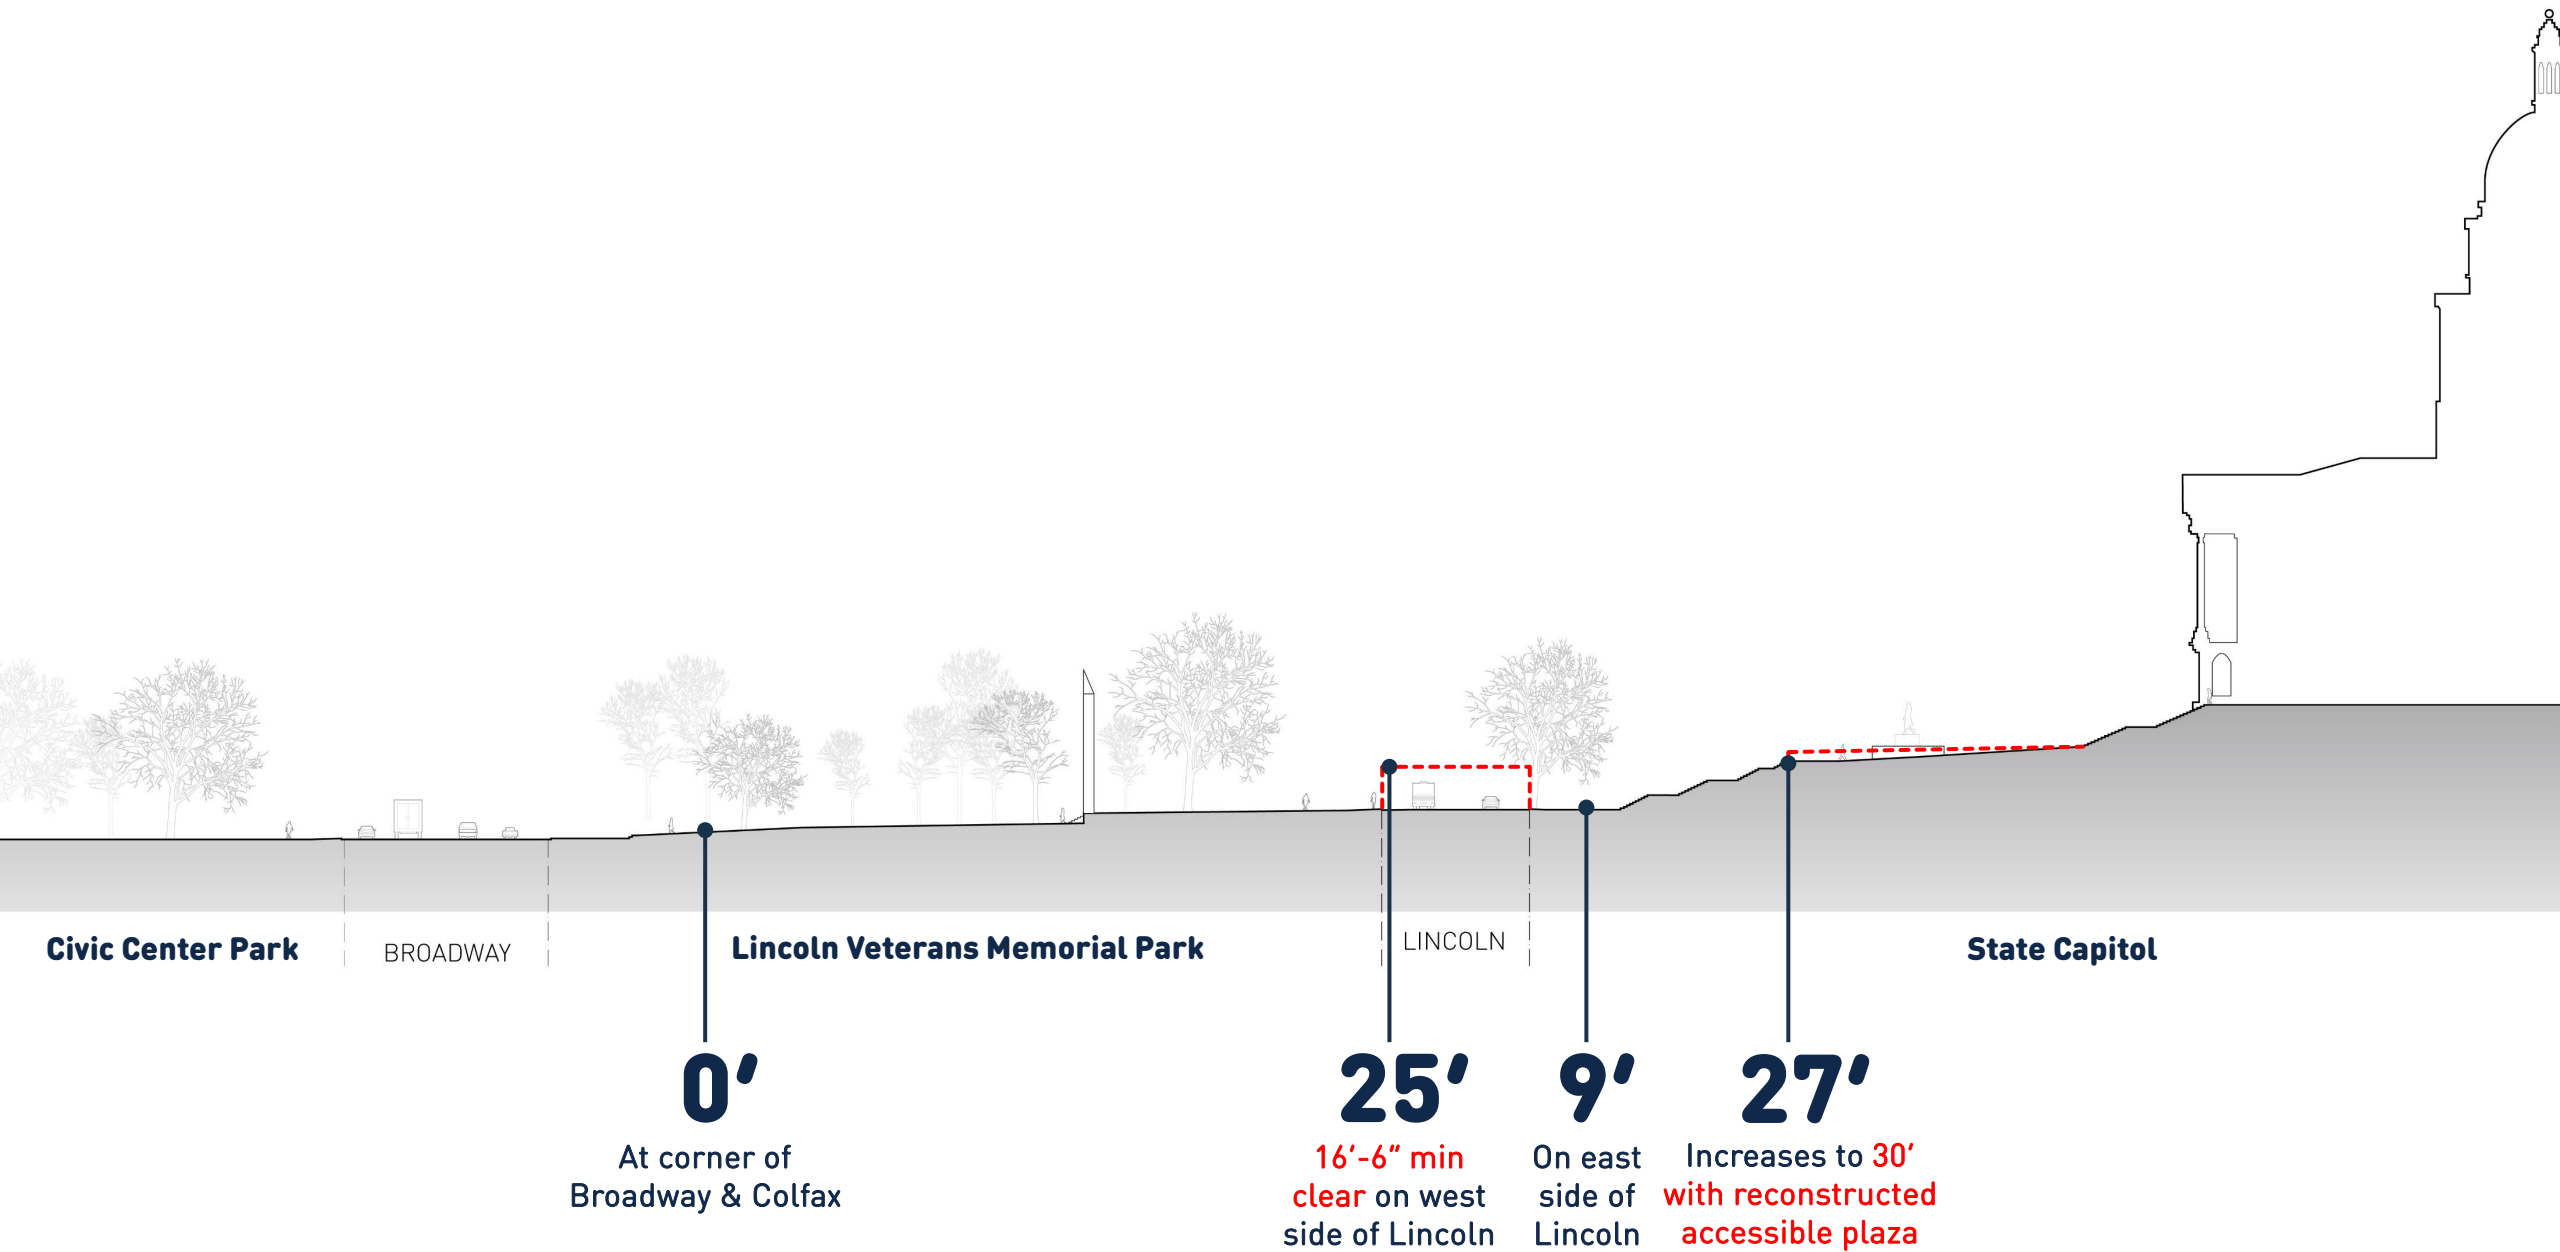

Routes to Capitol Plaza

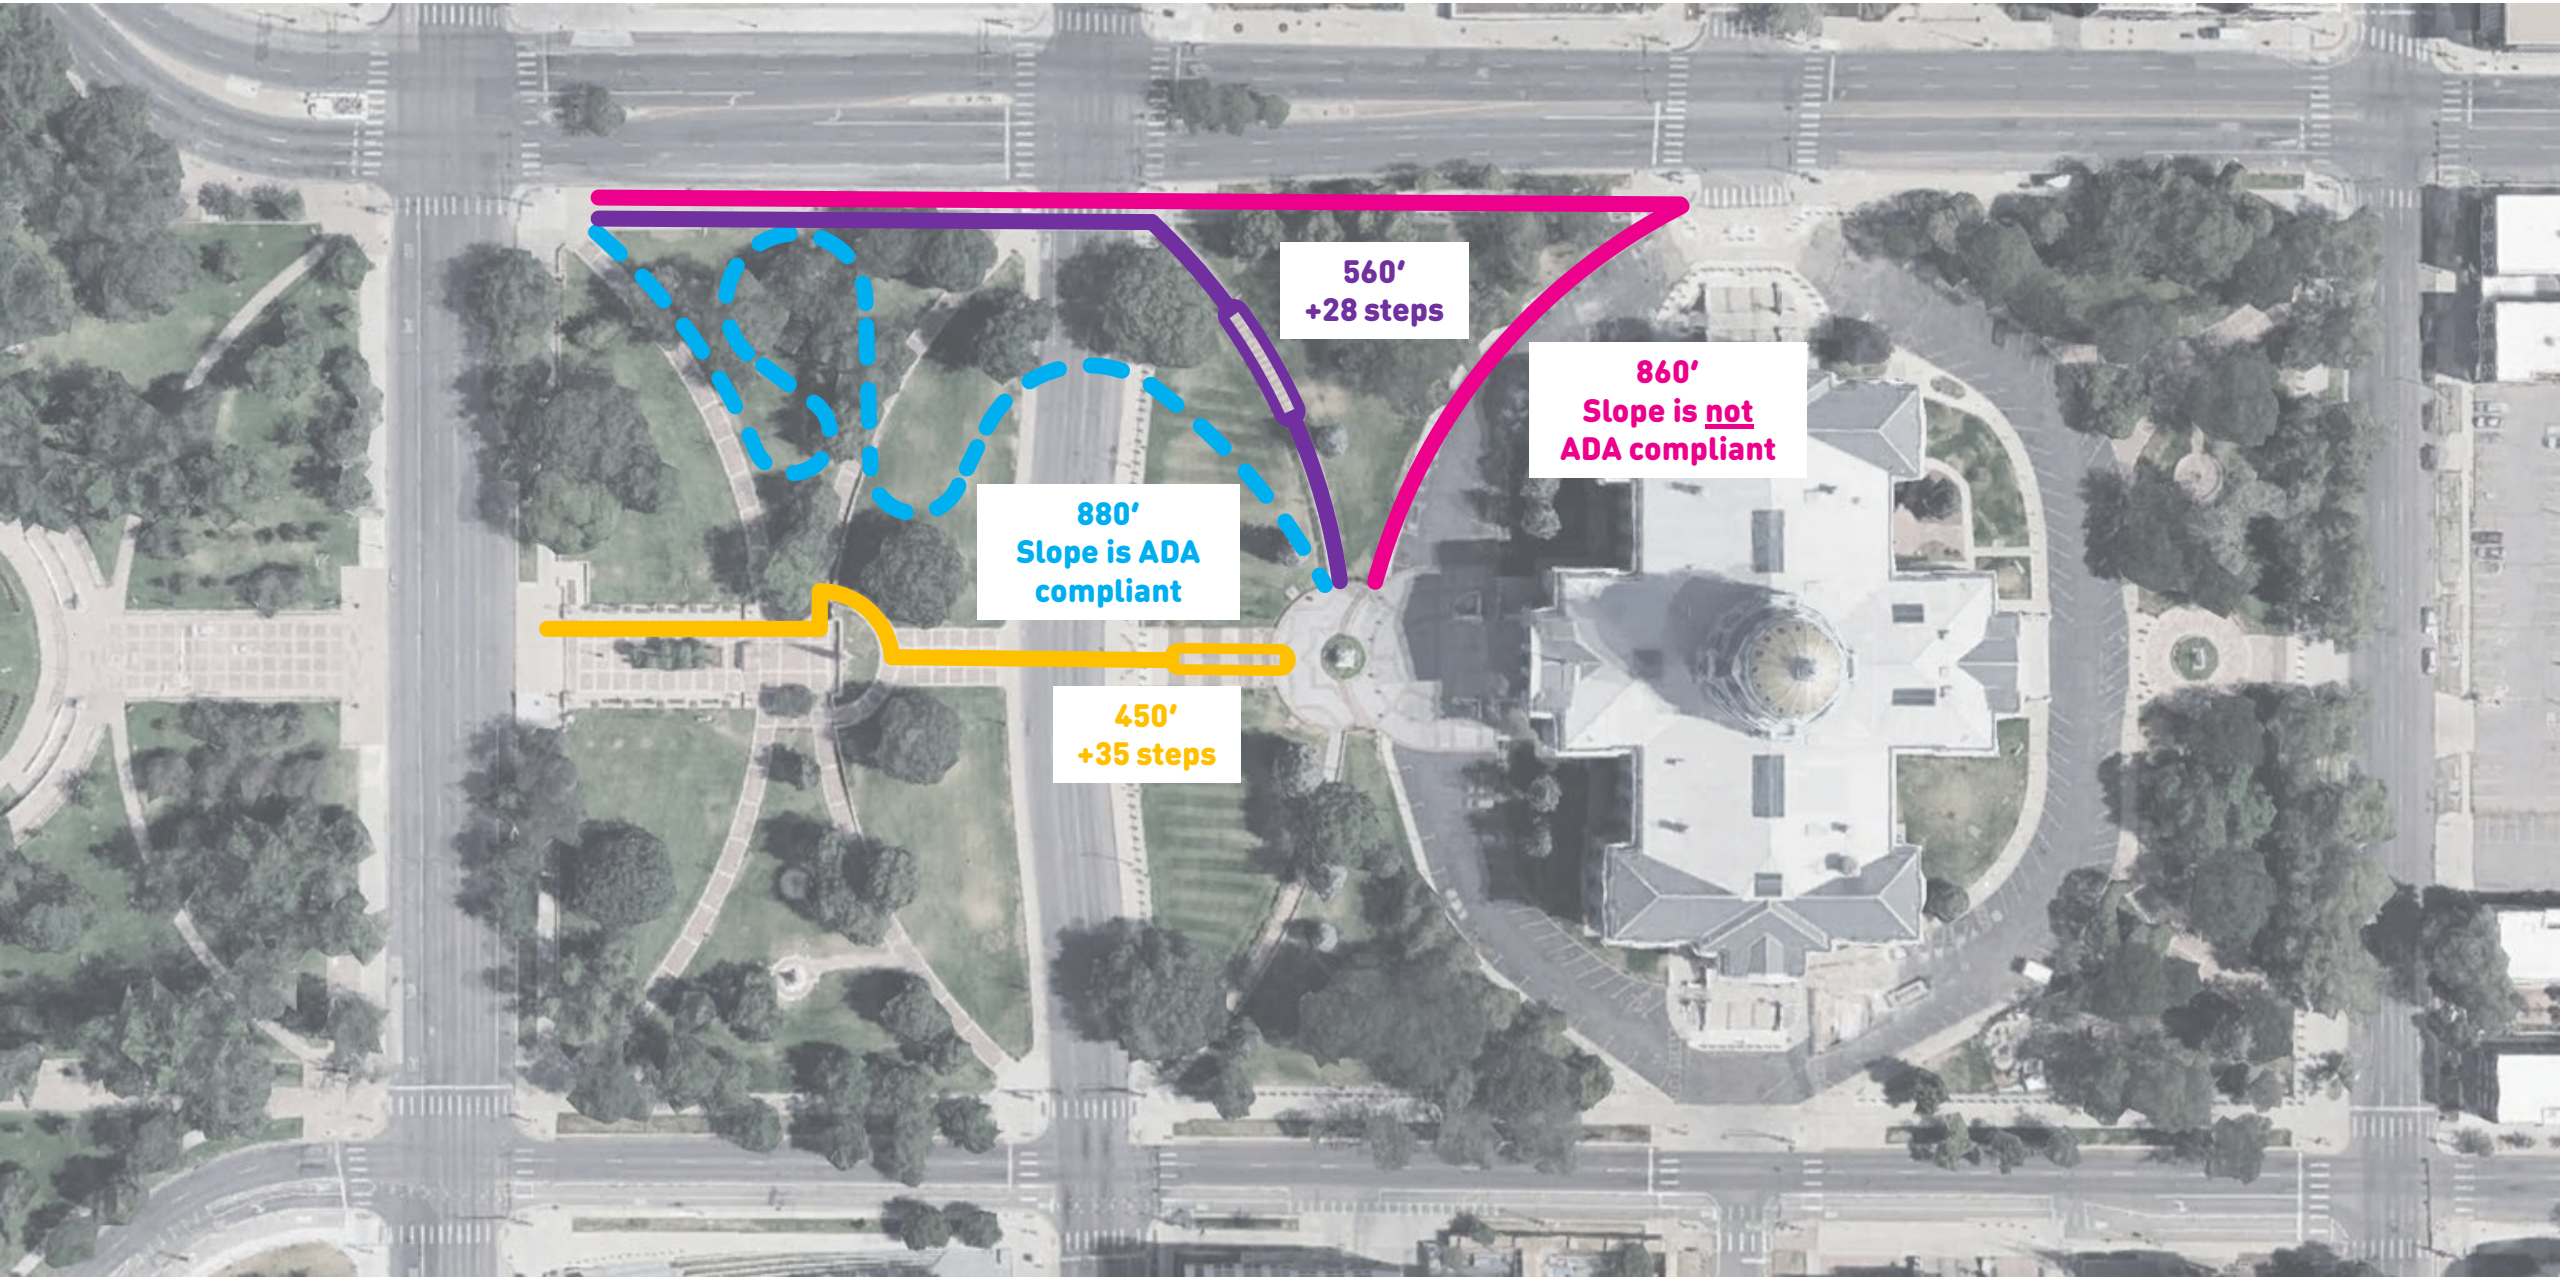



560'
+28 steps

860'
Slope is not
ADA compliant


880'
Slope is ADA
compliant

450'
+35 steps



Accessible Route to Lincoln

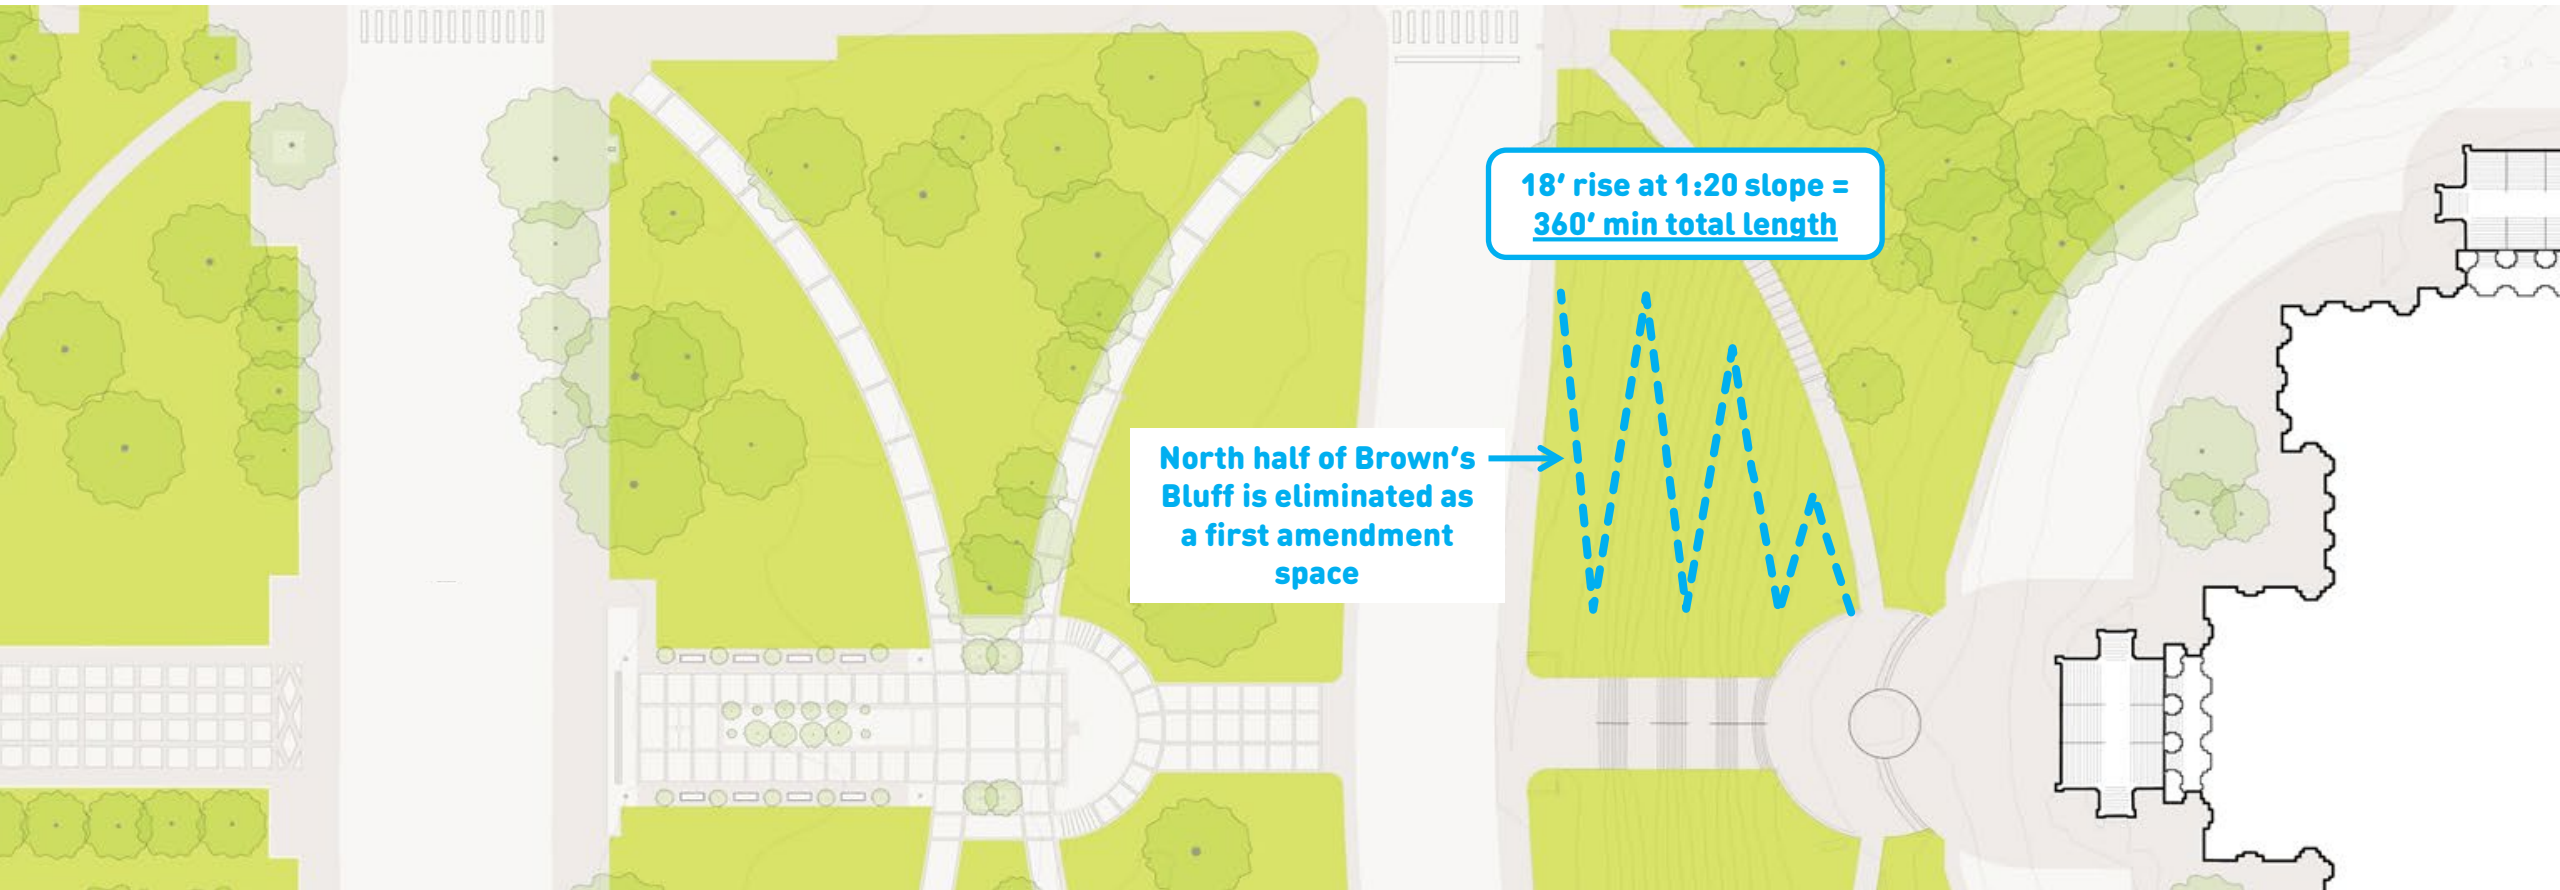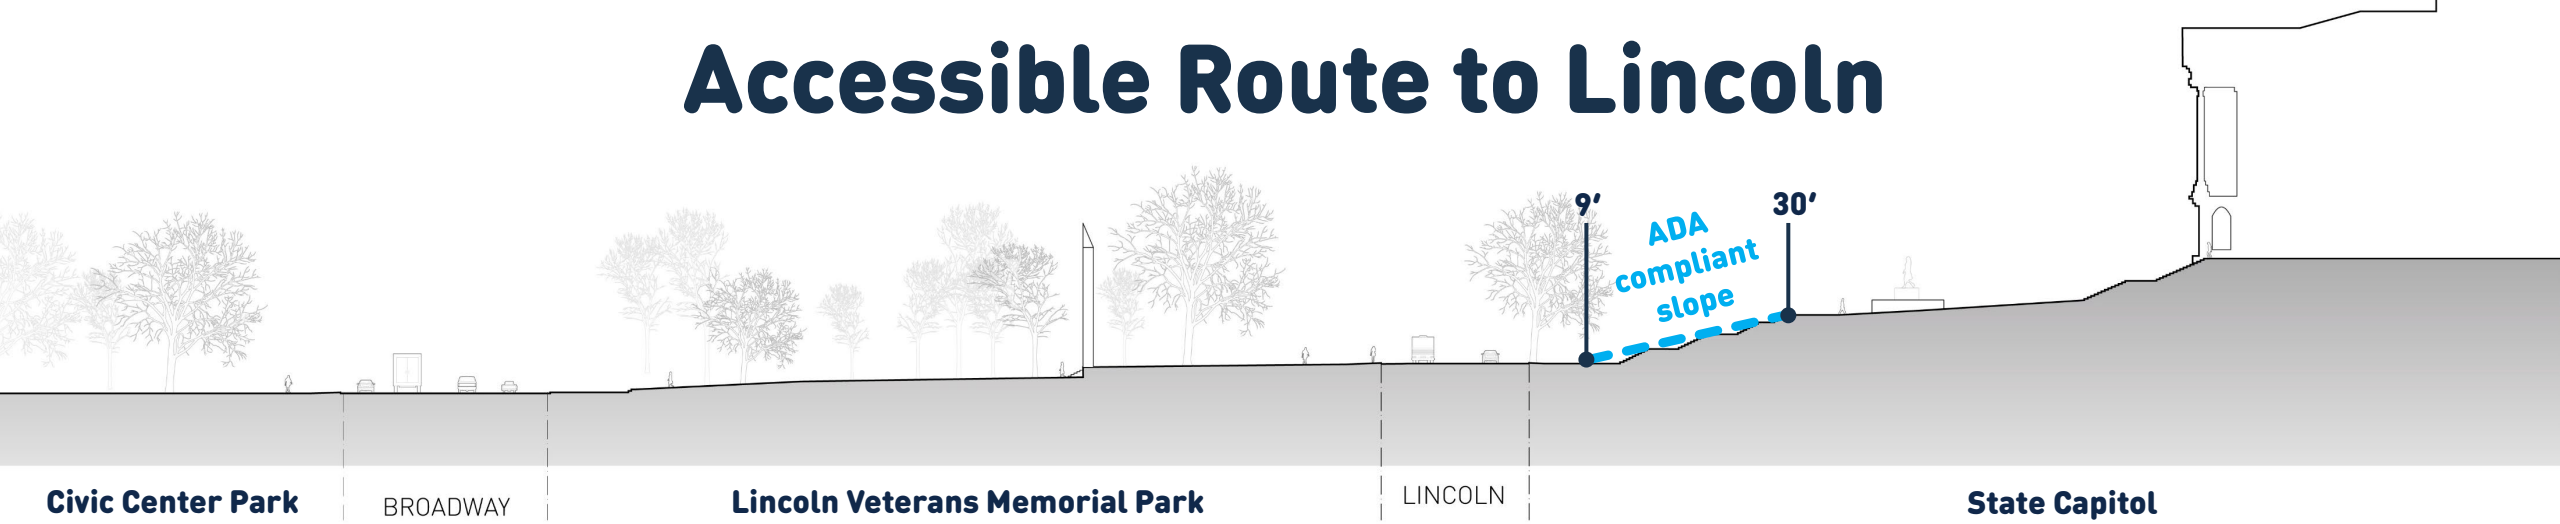

Accessible Route Over Lincoln

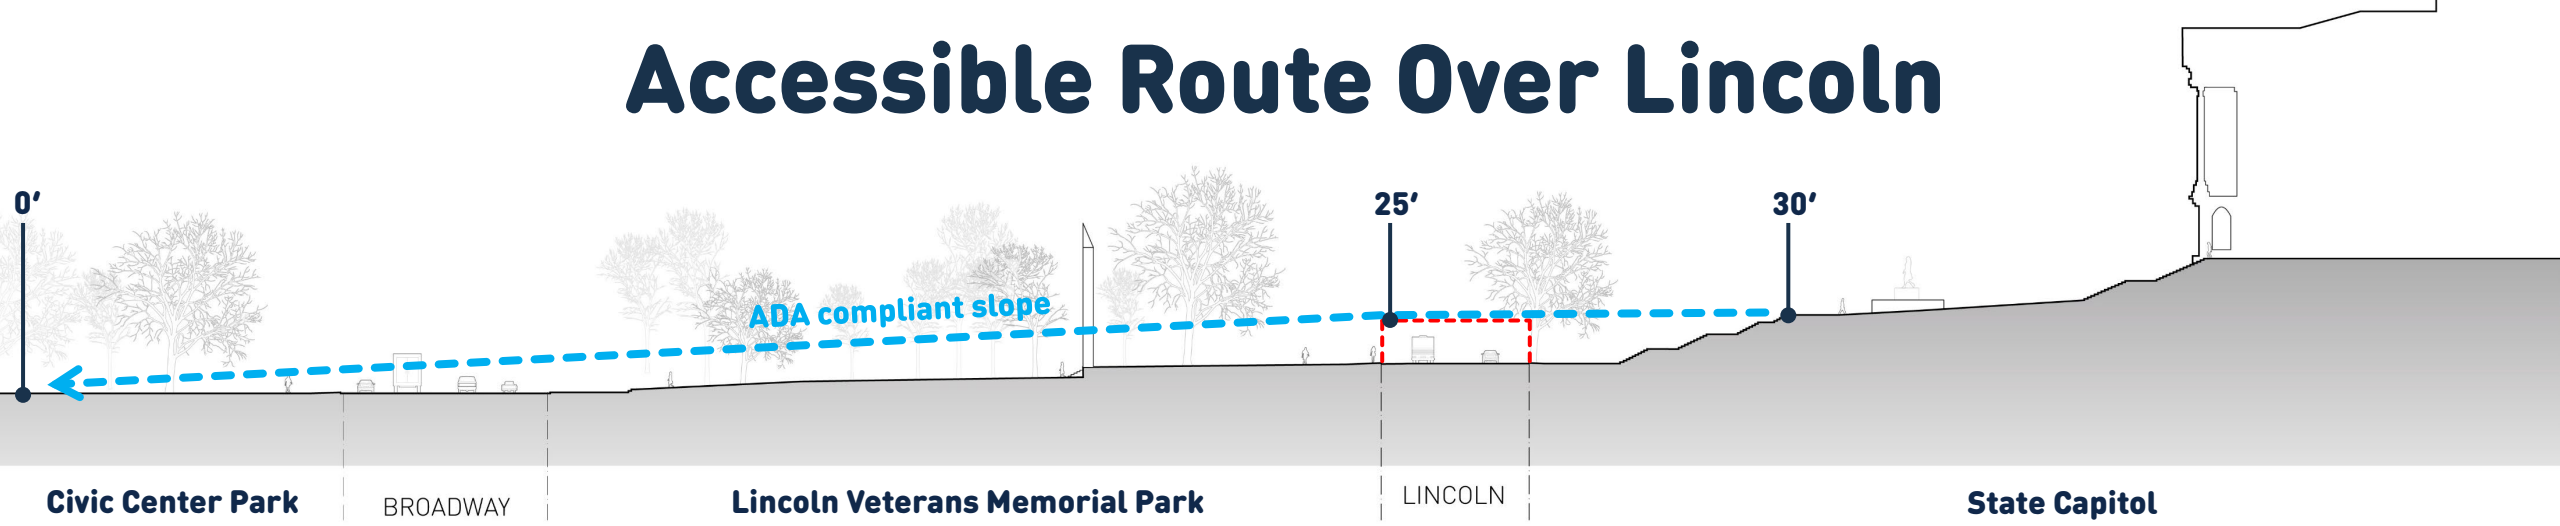


Accessible Route Over Lincoln

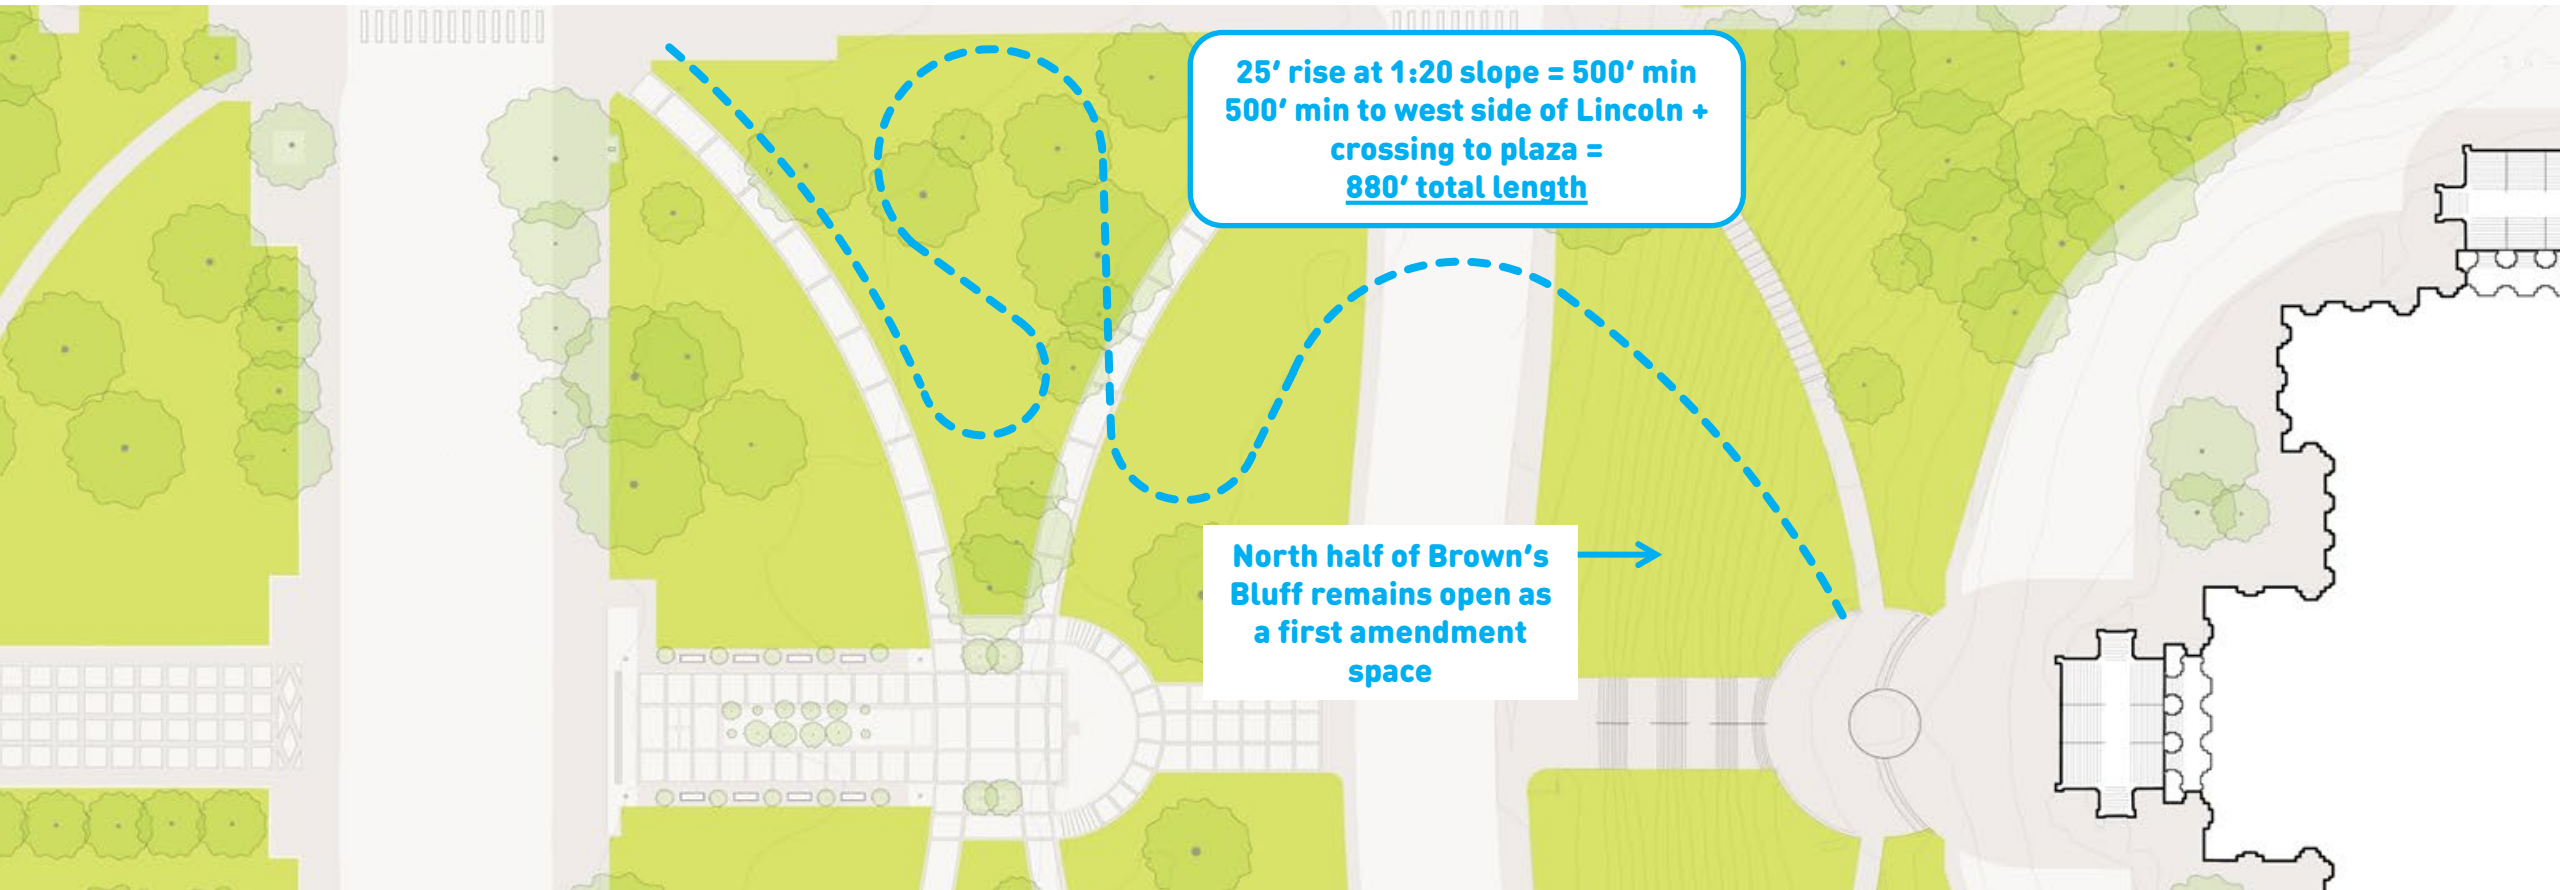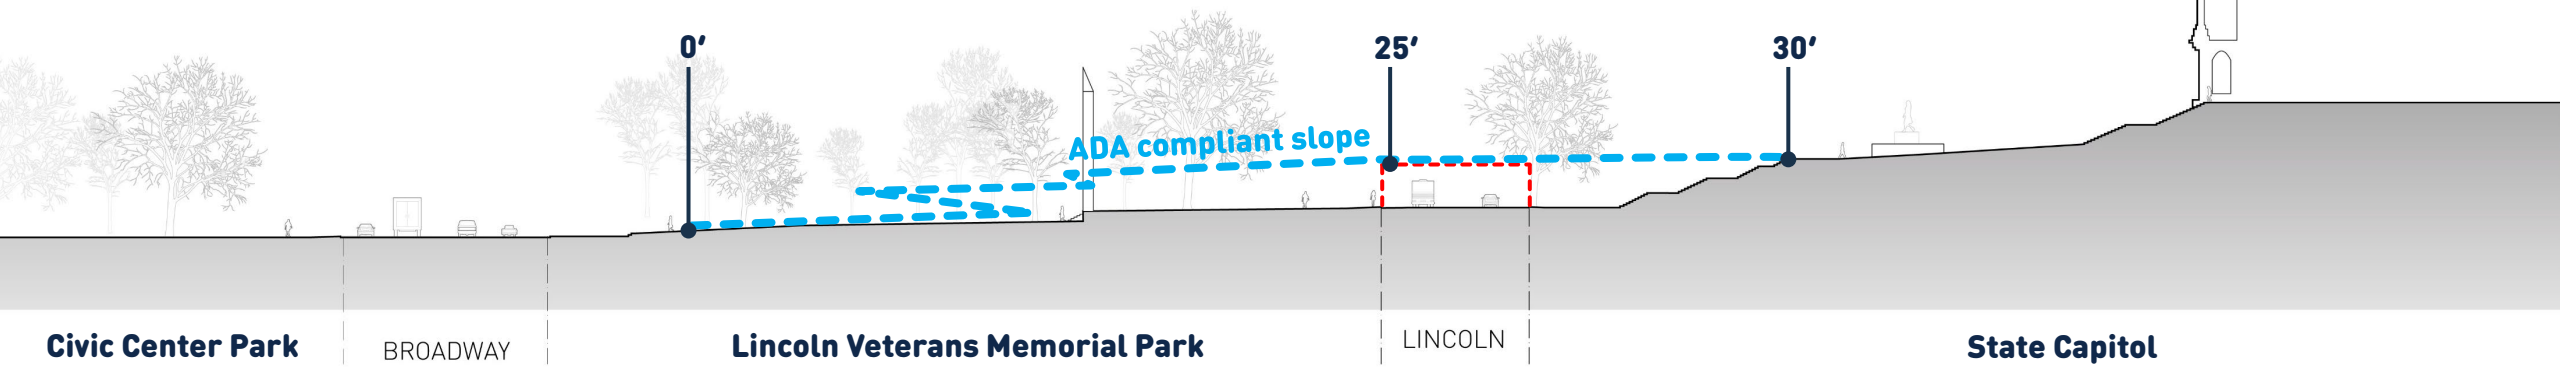


Walkway Geometry

Generated from Existing Park Geometry

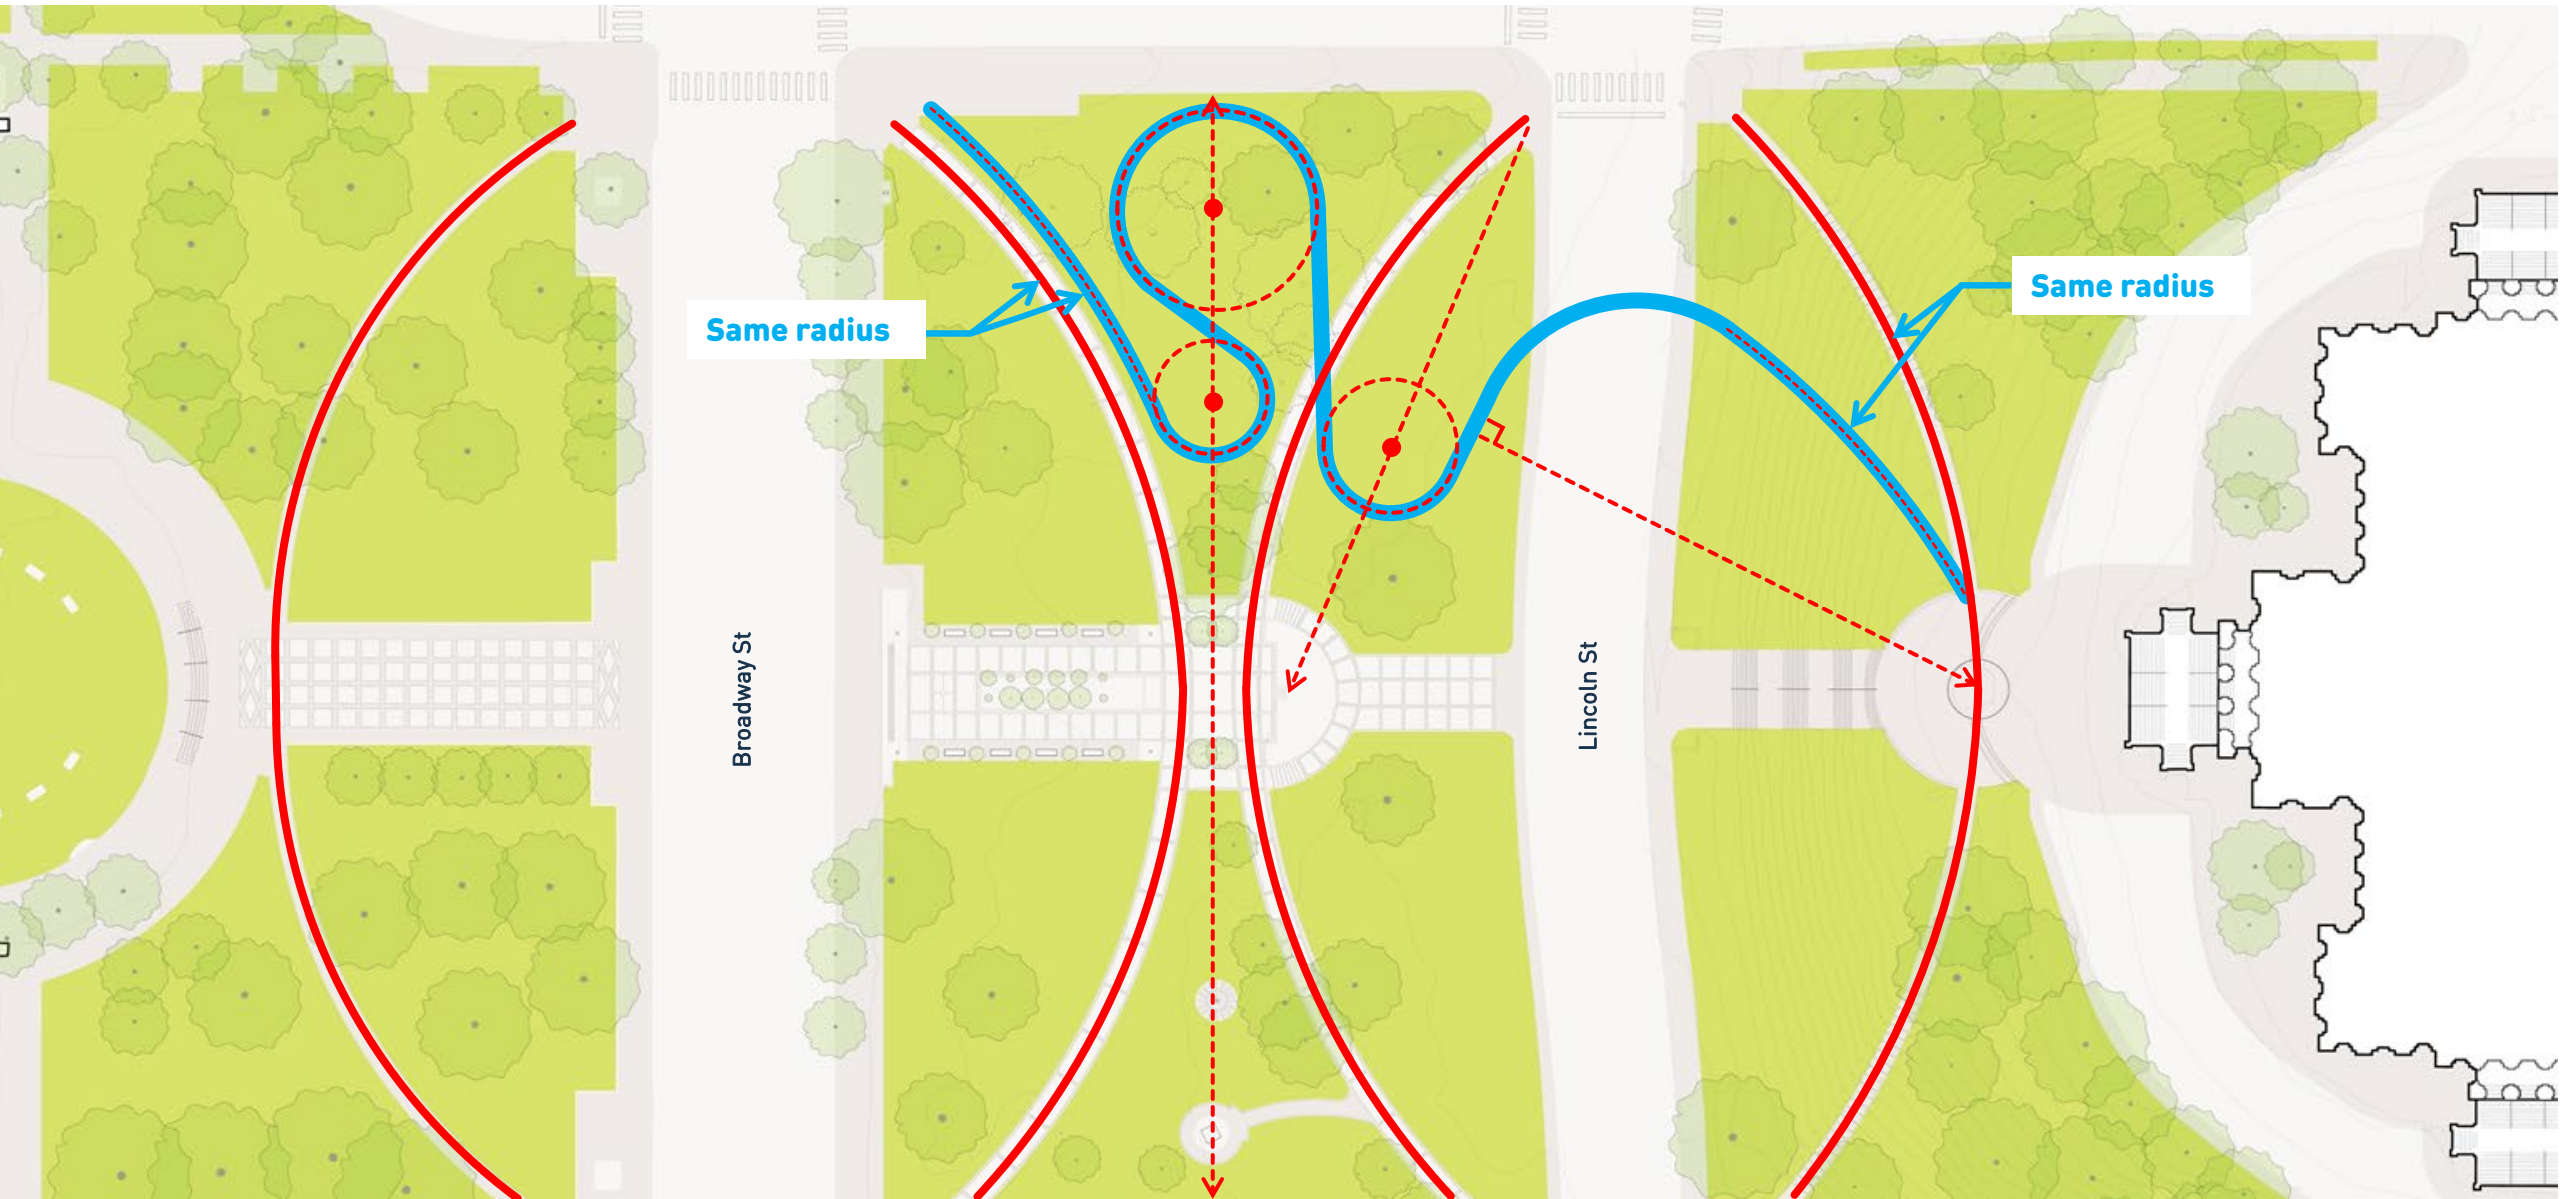


Overall Plan

- 1 West Entrance
- 2 Stone Steps & Seating
- 3 Nature Playscape
- 4 Canopy Walk
- 5 Art & Seating
- 6 East Entrance
- 7 Accessible Plaza
- 8 Art & Monument Walk
- 9 Widened Sidewalk (Phase 2)

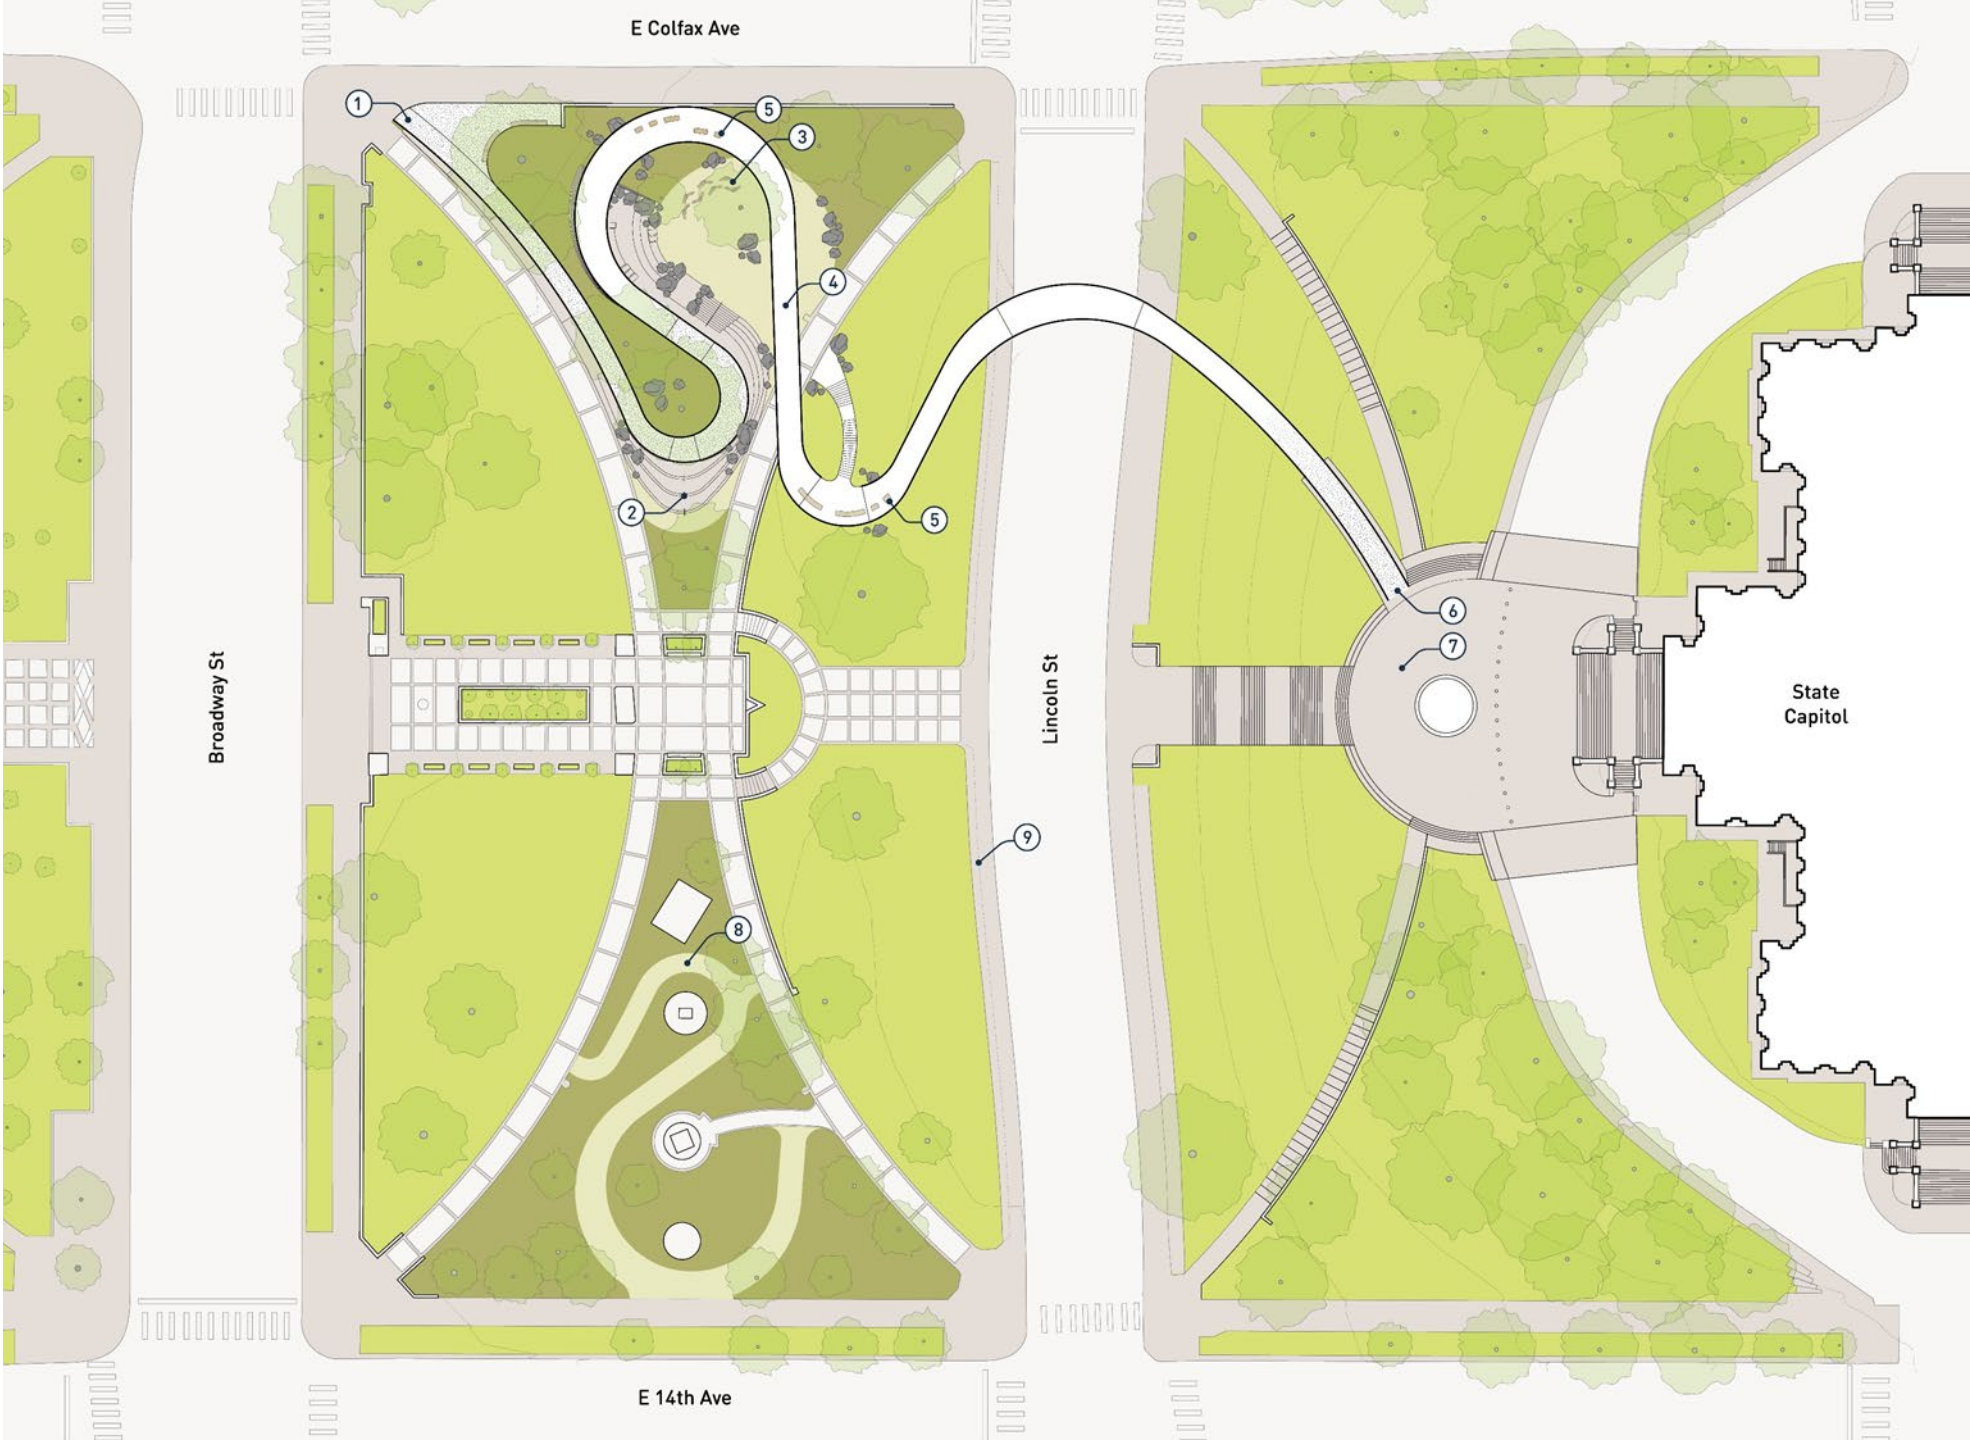

Walkway Plan


The walkway and surrounding landscape will feature work by artists from around the state telling the history of Colorado.

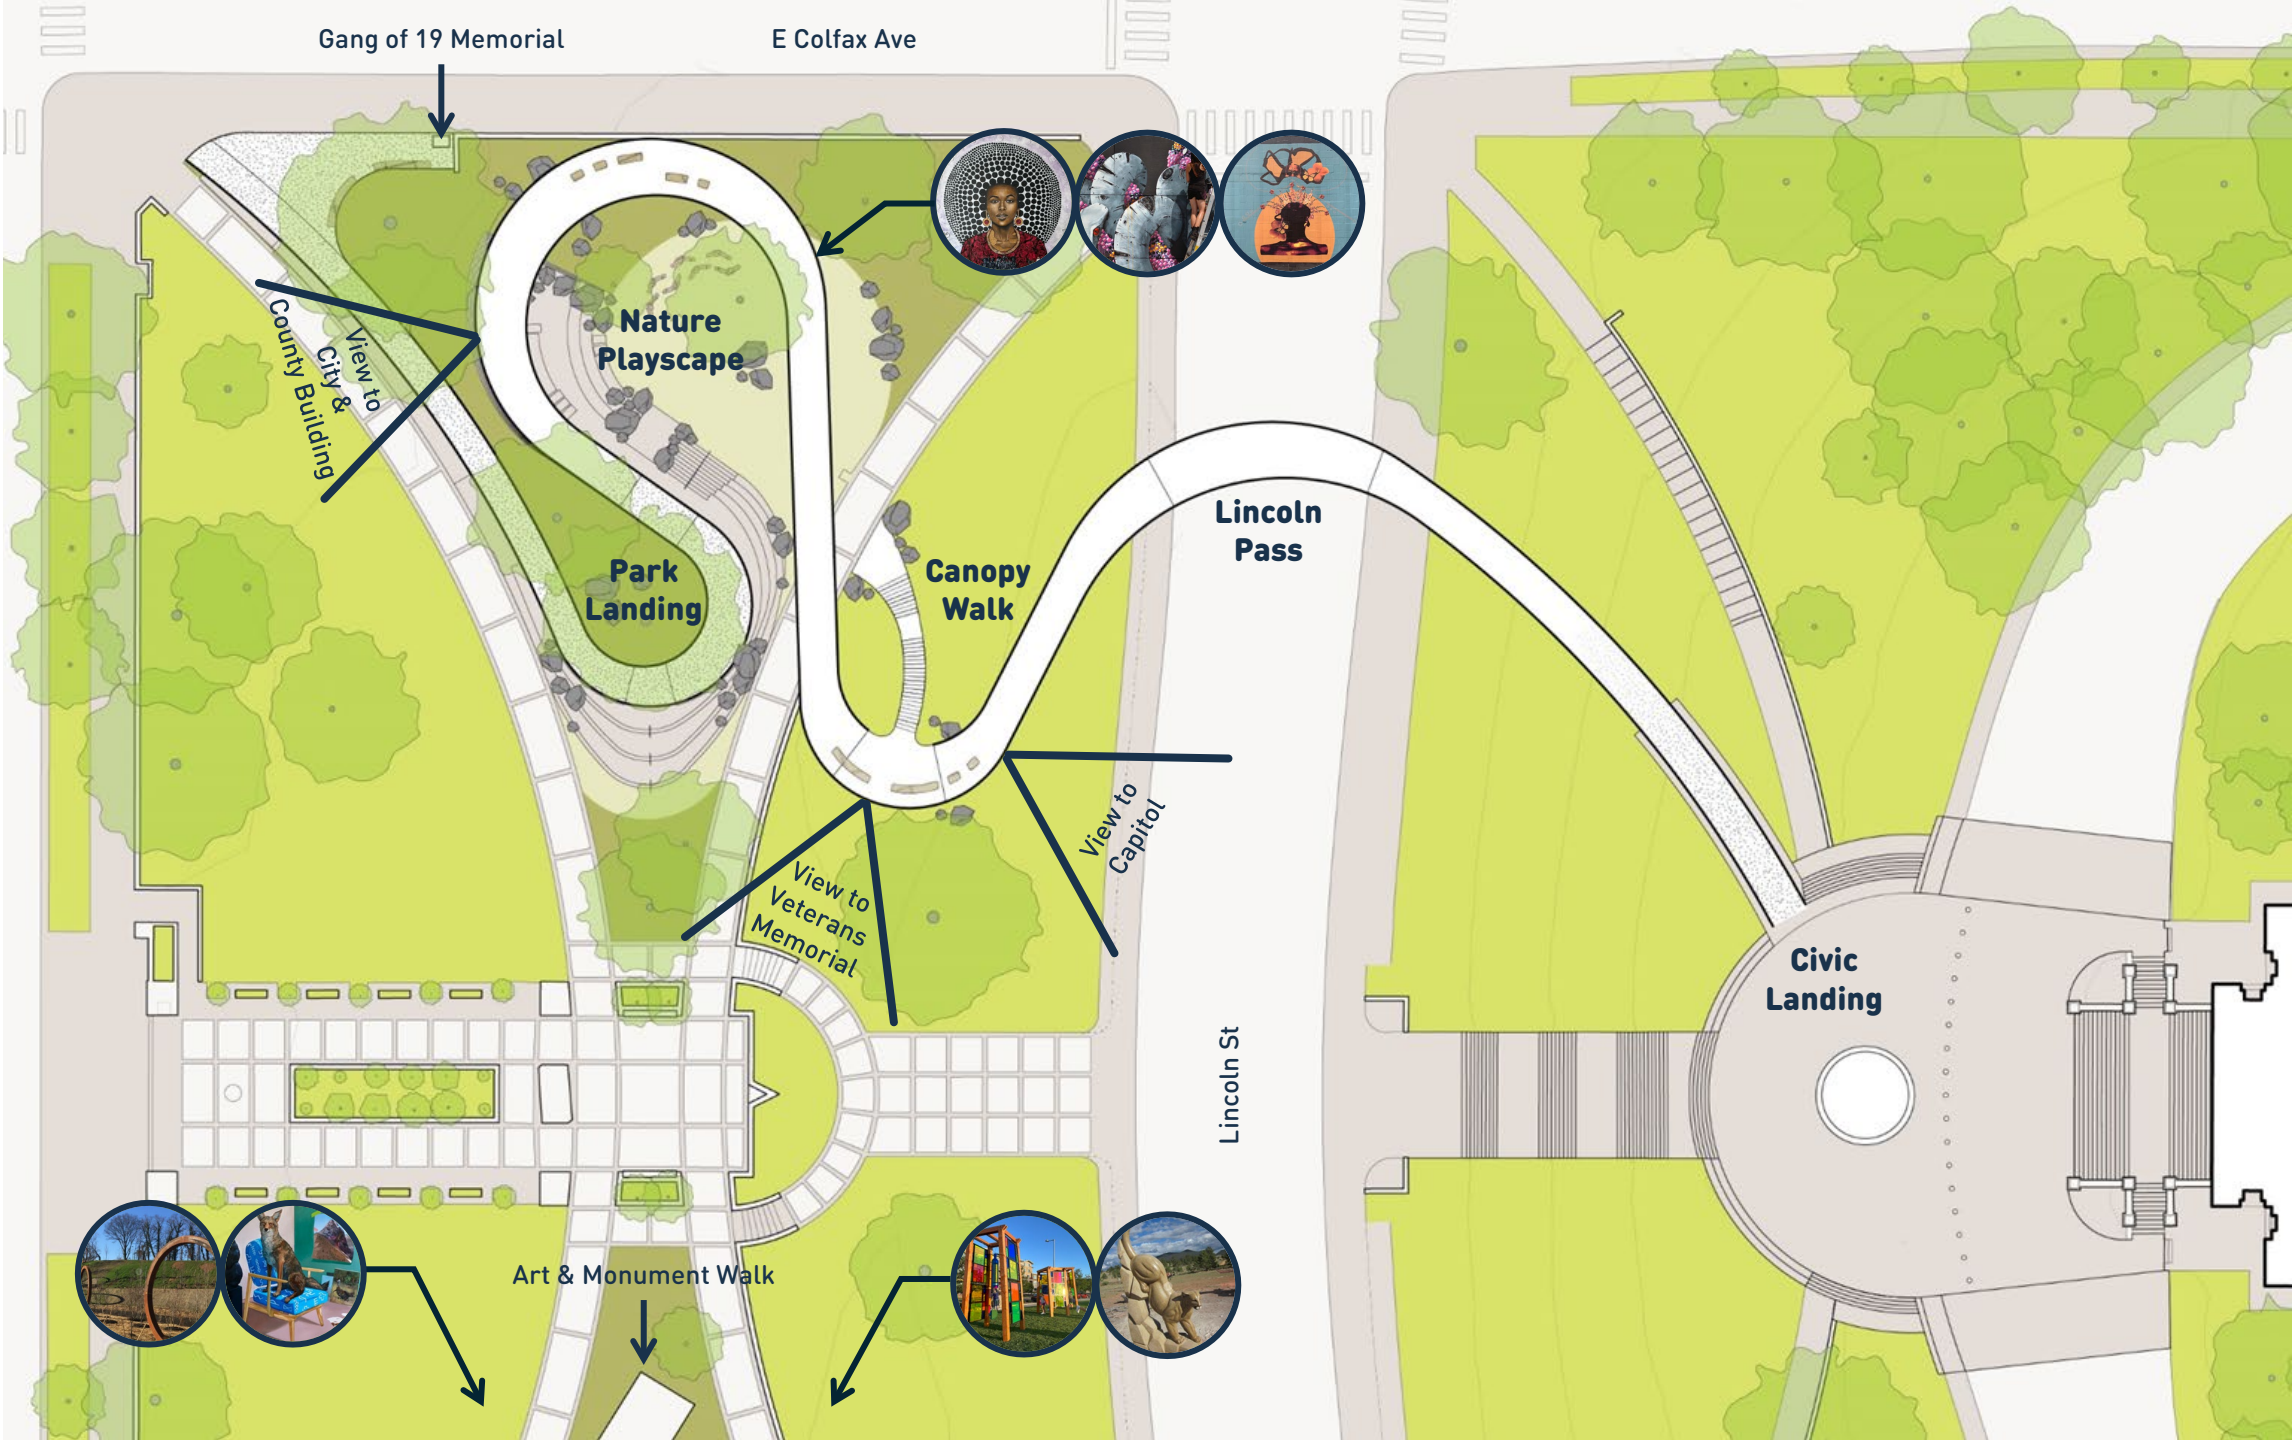

Note: Trees not shown are in decline and are slated for removal.

Experience Below the Walkway


**View from Lincoln
Street at the Capitol**

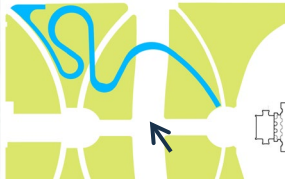


**View from Pioneer
Monument**




**View from Civic
Center Park**

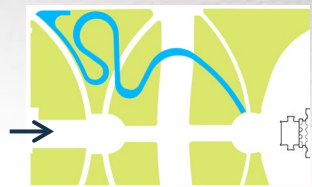

**View from Lincoln Street
& Colfax Ave**

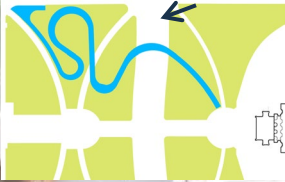


Nature Playscape

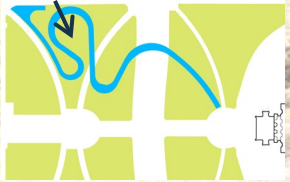


Abutment Height



A) Steel structure continues to grade

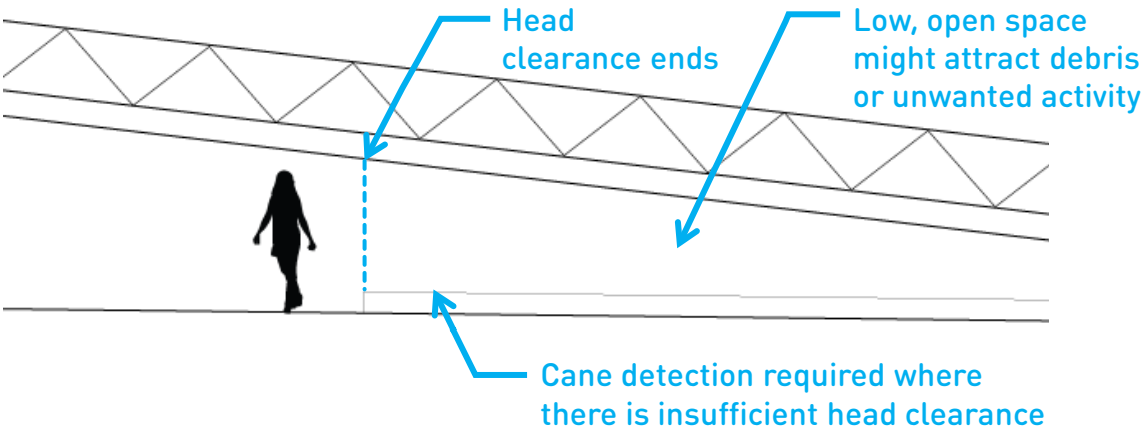

B) Steel structure meets stone wall

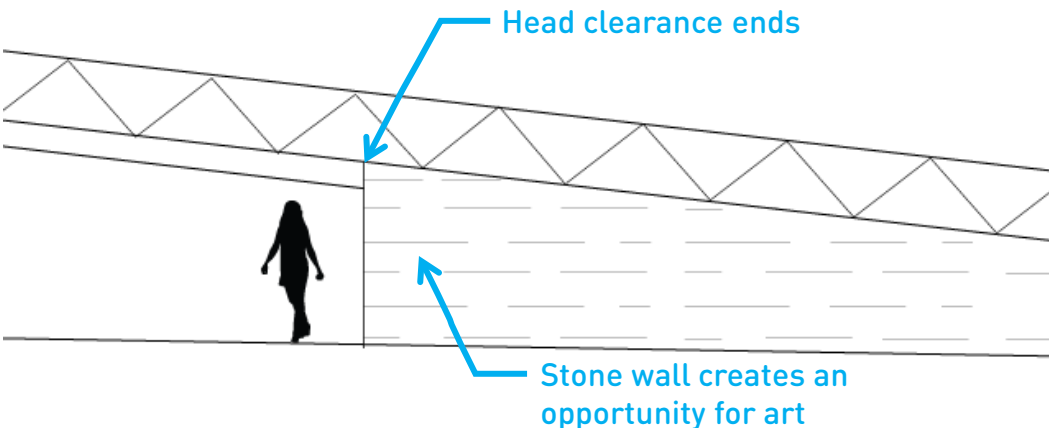


At-Grade Strategies

At-Grade Strategies

- 1 West Entrance
- 2 Stone Steps & Seating
- 3 Nature Playscape
- 4 Canopy Walk
- 5 Art & Seating
- 6 East Entrance
- 7 Accessible Plaza
- 8 Art & Monument Walk
- 9 Widened Sidewalk*
- 10 Tabled Crosswalk*
- 11 Signalized Crossing*

* Pending city approvals

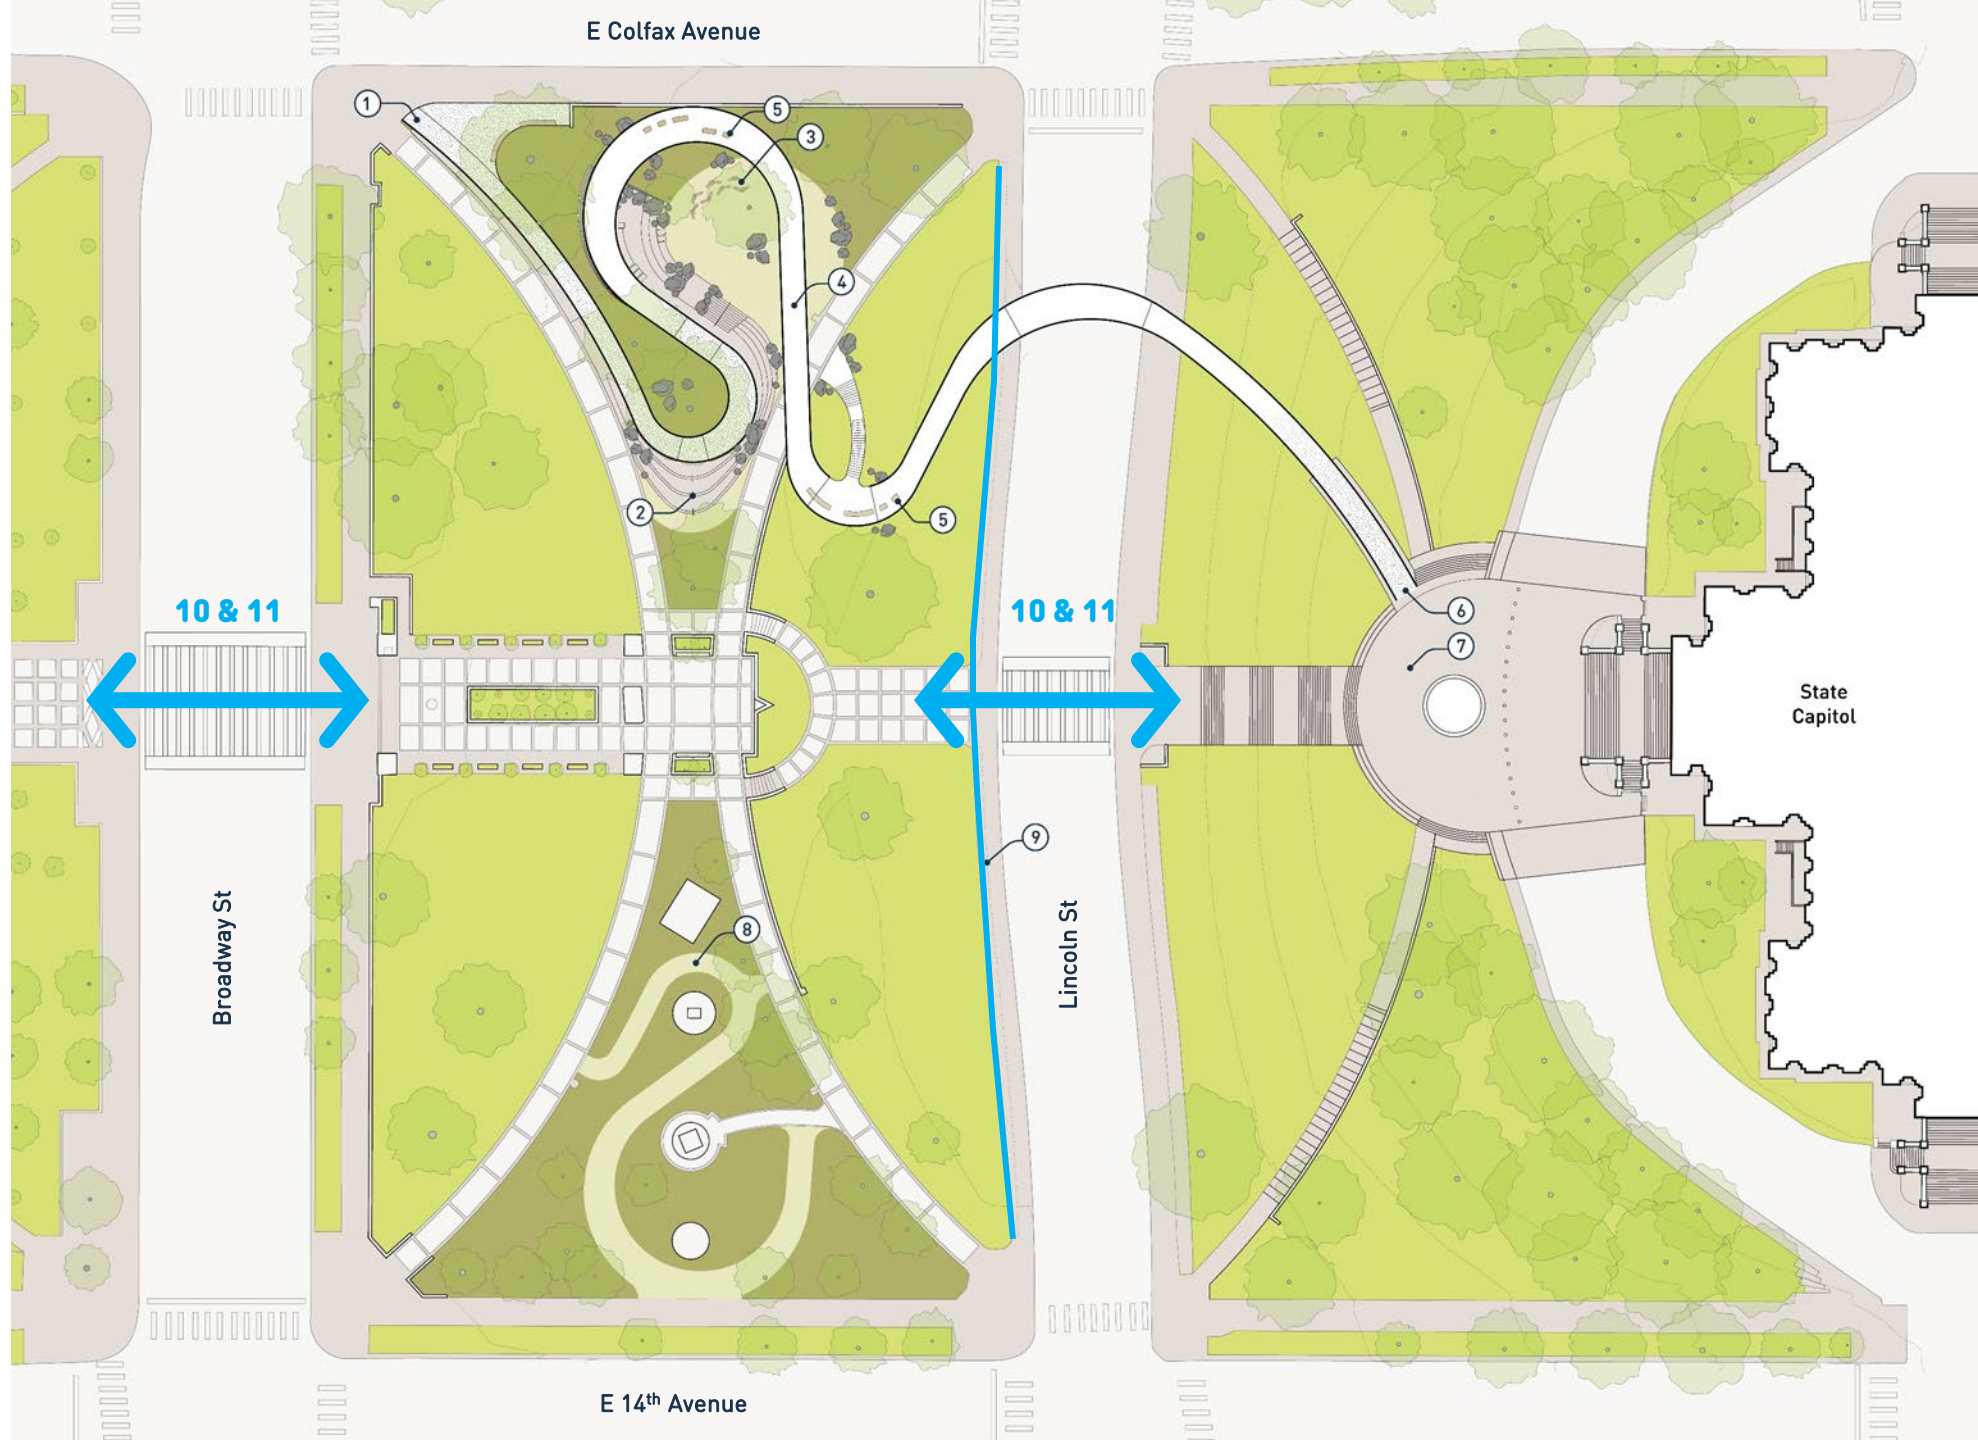

Thank you!